

***NOTE:

SUBJECT PROPERTY LIES WITHIN 150' OF A RESIDENTIAL ZONE.

PURSUANT TO SECTION 7.C.4(a,b) THE FOLLOWING REGULATIONS SUPERCEDE SETBACKS AND BUILDING HEIGHT AS SET FORTH IN THE "SCHEDULE OF NON-RESIDENTIAL DISTRICT REGULATIONS" FOR THE ORB ZONE.

1. PRINCIPAL BUILDING SHALL BE NO CLOSER THAN 40' TO A RESIDENTIAL ZONE
2. PARKING AREAS SHALL BE NO CLOSER THAN 20' FROM A RESIDENTIAL ZONE
3. MAXIMUM BUILDING HEIGHT SHALL BE 30' AND 2 1/2 STORIES

OFF STREET PARKING REQUIREMENTS:

Mercantile (M) - 1 space per 150 SF (Gross)
Business (B) - 1 space per 200 SF (Gross)
Bank - 5 spaces per pedestrian teller station
Private School/ Studio - 5 spaces per classroom
or teaching station plus one space per staff member
Warehouse / Storage (W/S) - 1 space per on the maximum shift,
but not less than 1 space per 1,200 SF of gross floor area,
Plus 1 space for each commercial vehicle kept on the lot.



1st Floor:

- 1) Chase Bank (Bank) - 5 x 5 (teller stations) = (25 Spaces)
- 2) Sherwin Williams (M) - 2,131 SF (Sales Area/ Office/ Tint Rm.) / 150 = 14.2 (15 Spaces)
(W/S) - 2,073 SF (Staging Area / Rest Rm.) / 1,200 = 1.7 (2) + 1 (Vehicle) = (3 Spaces)
- 3) Nail Salon (M) - 1,595 SF / 150 = 10.6 (11 Spaces)



1st Floor:
Office (B) - 2,171 SF / 200 SF = 10.8 (11 Spaces)


2nd Floor:
Office (B) - 2,171 SF / 200 SF = 10.8 (11 Spaces)

Total = 22 Spaces

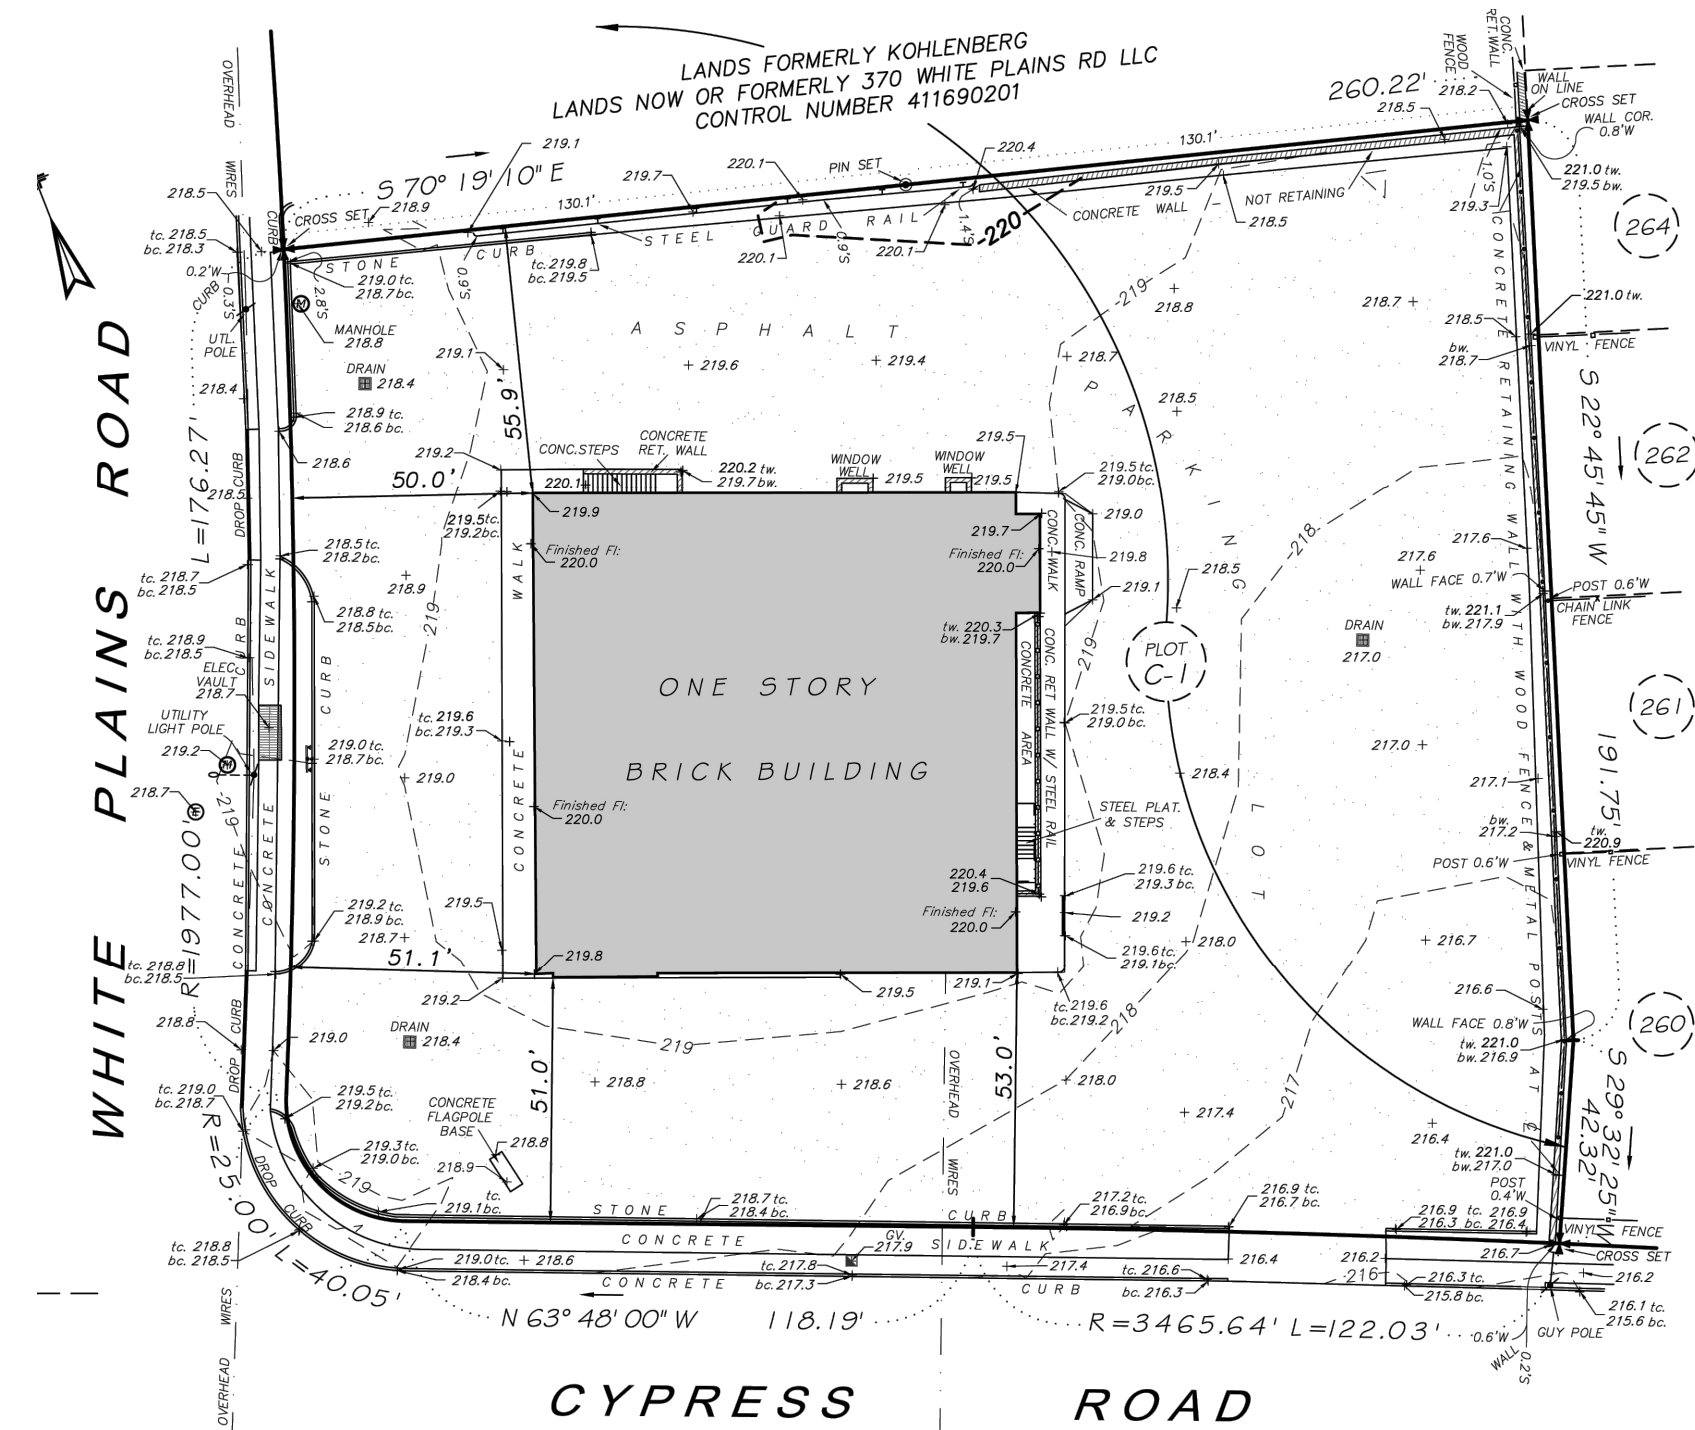 

1	CS1	AERIAL PHOTOGRAPH OF PROJECT SITE
		NTS

  [illegible]

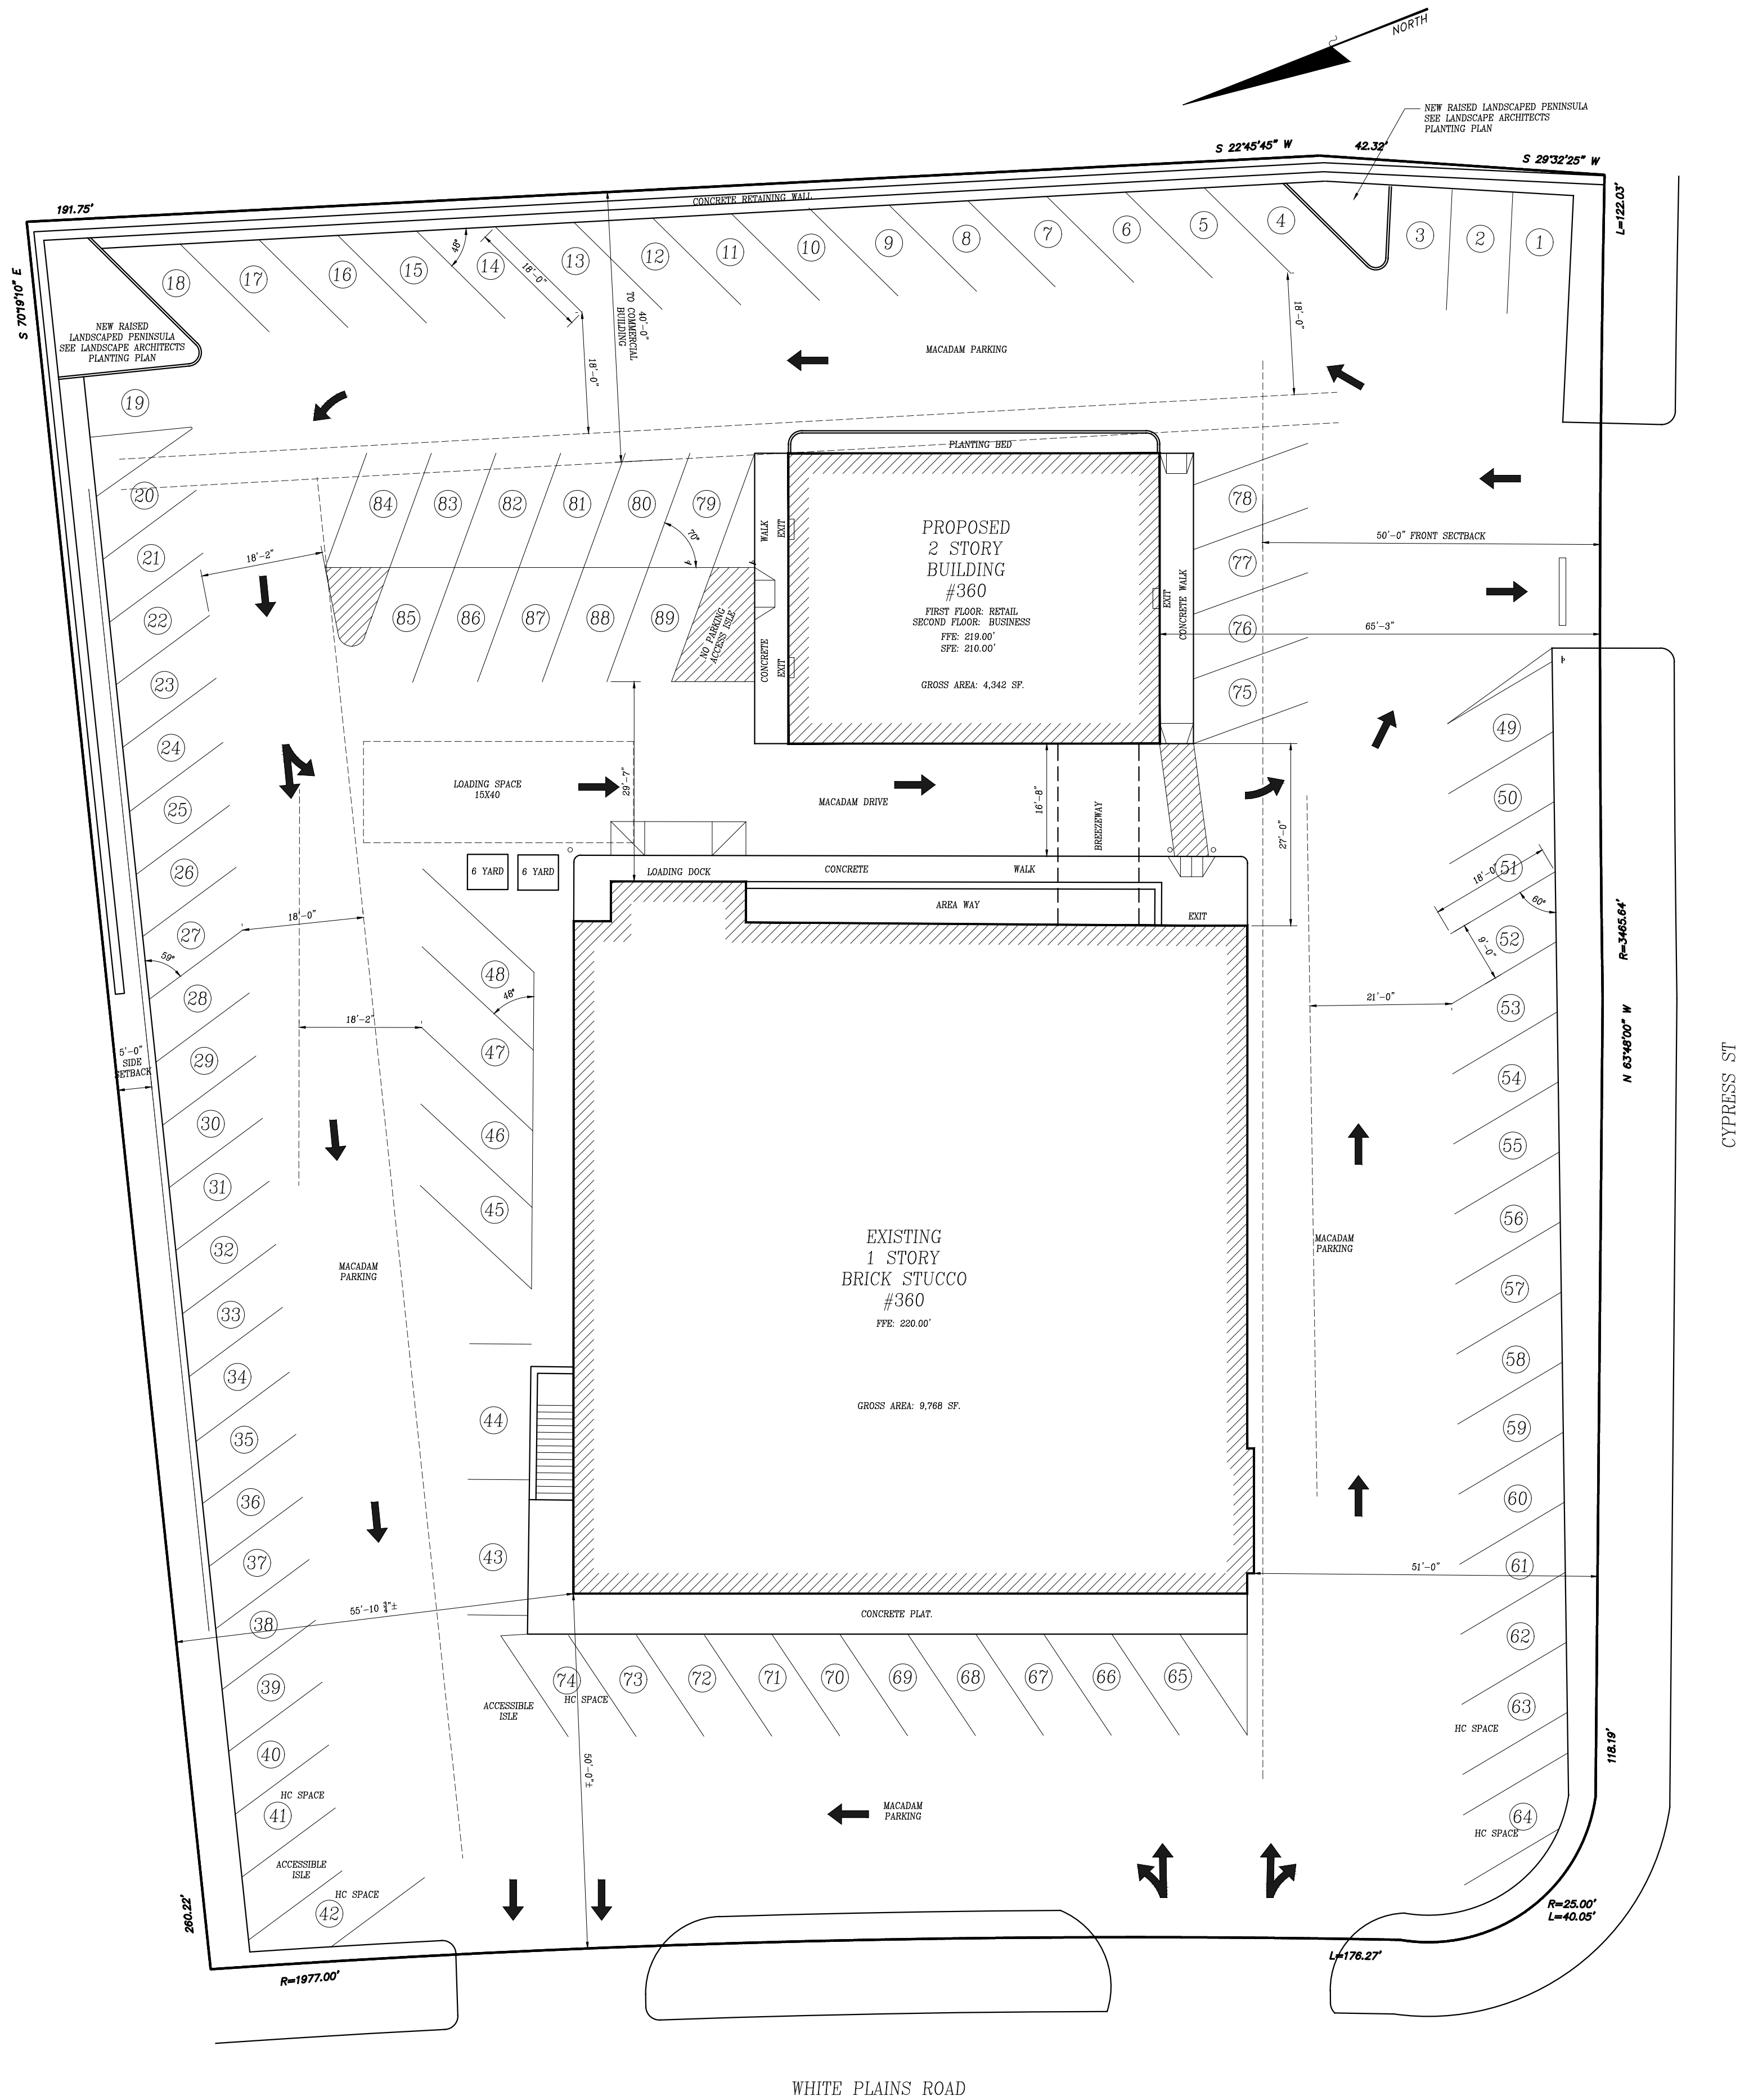


Project Name

a new Two Story Building
at
360 White Plains Road
360 WHITE PLAINS ROAD
EASTCHESTER, NY 10708

Project No.

202201

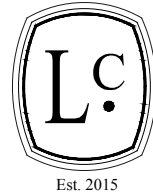


LOUIS CAMPANA
ARCHITECT

8 Pasadena Road - Bronxville - NY - 10708
louiscampanaarchitect@outlook.com
914.573.6804

Issue Date	Description
05.07.24	Updated for PB meeting
10.30.23	Updated for ZBA meeting
08.14.23	Denial Application to bldg department

Orientation

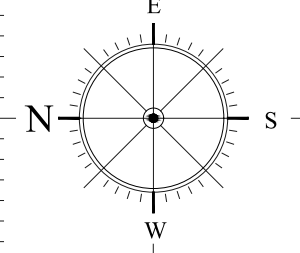

Scale:	As Noted
Date:	02.18.22
Drawn by:	LC

Ownership & Conditions of Use:

Drawings and Specifications, as instruments of professional service are and shall remain the property of Louis Campana Architect. Documents are not to be used in whole or in part, for other projects or purposes or by any other parties than those authorized by contract without the specific written authorization of Louis Campana Architect.


Copyright 2020 Louis Campana Architect

Drawing Title


SITE PLAN

Drawing No.

CS2

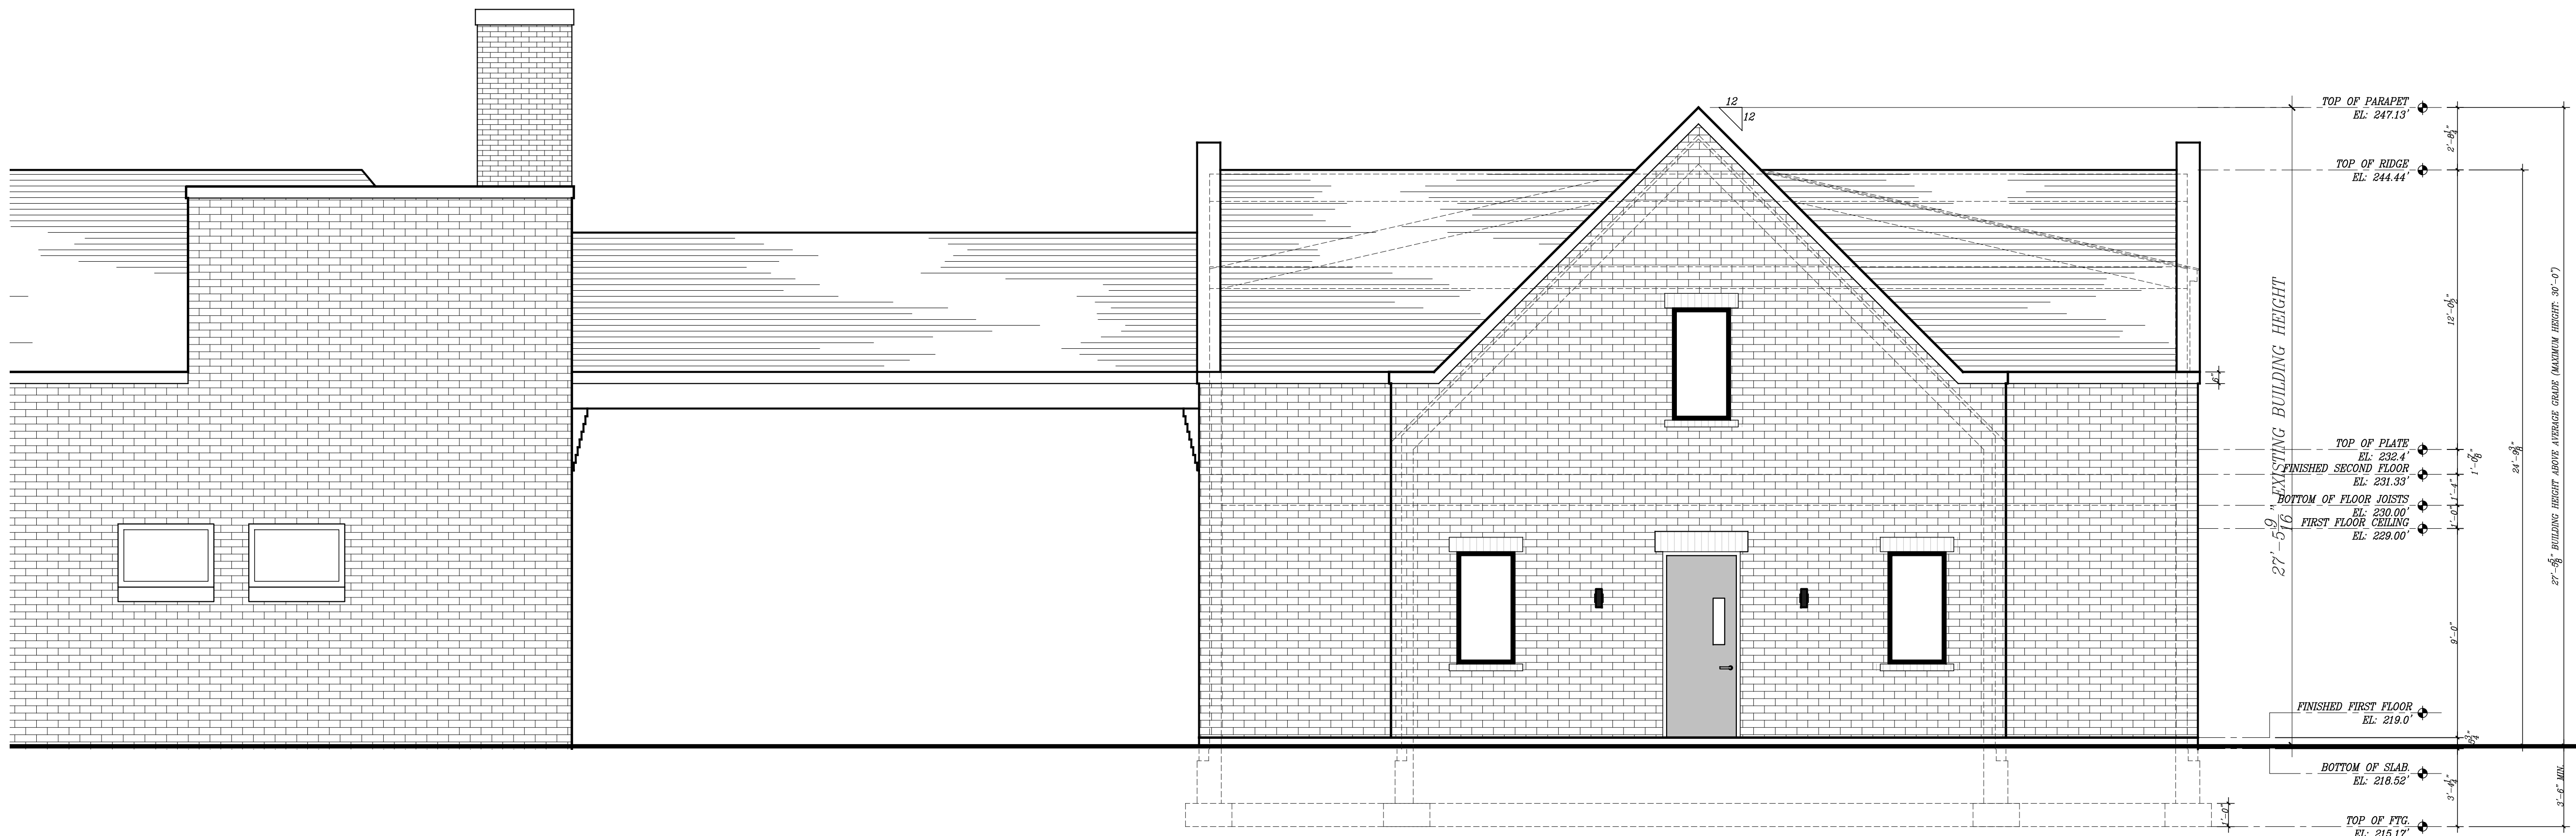

1 A400 SOUTH ELEVATION
1/4" = 1'-0"

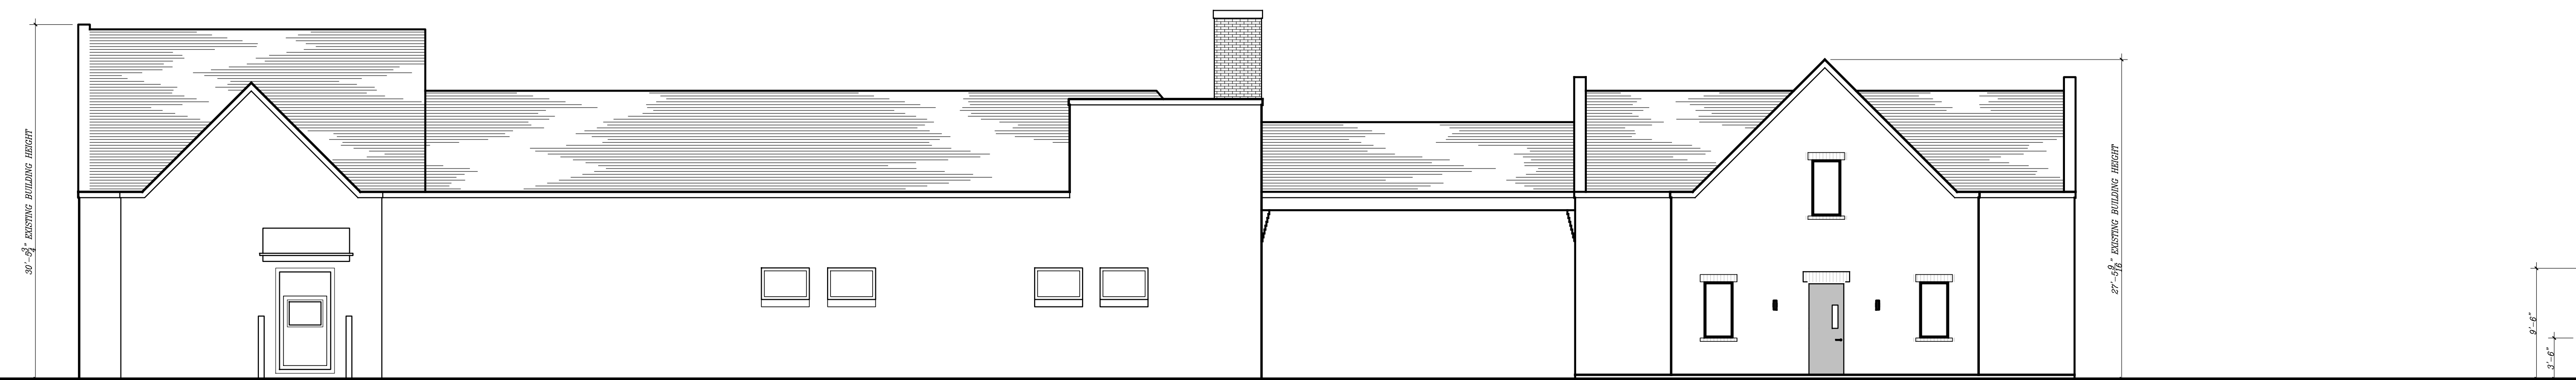

2 A400 SOUTH ELEVATION INCLUDING EXISTING BUILDING
1/4" = 1'-0"

Project Name

a new Two Story Building
at
360 White Plains Road
360 WHITE PLAINS ROAD
EASTCHESTER, NY 10708

Project No.

202201

L.C.

Est. 2015

LOUIS CAMPANA
ARCHITECT

8 Pasadena Road - Bronxville - NY - 10708
louiscampanaarchitect@outlook.com
914.573.6804

Issue Date	Description
05.07.24	Updated for PB meeting
10.30.23	Updated for ZBA meeting
08.14.23	Denial Application to bldg department

Orientation

Scale:	As Noted
Date:	02.18.22
Drawn by:	LC

Ownership & Conditions of Use:
Drawings and Specifications, as instruments of professional service are and shall remain the property of Louis Campana Architect. Documents are not to be used in whole or in part, for other projects or purposes or by any other parties than those authorized by contract without the specific written authorization of Louis Campana Architect.

Copyright 2020 Louis Campana Architect

Drawing Title


EXTERIOR ELEVATIONS

Drawing No.


A400



3 A401 NORTH ELEVATION
1/4" = 1'-0"

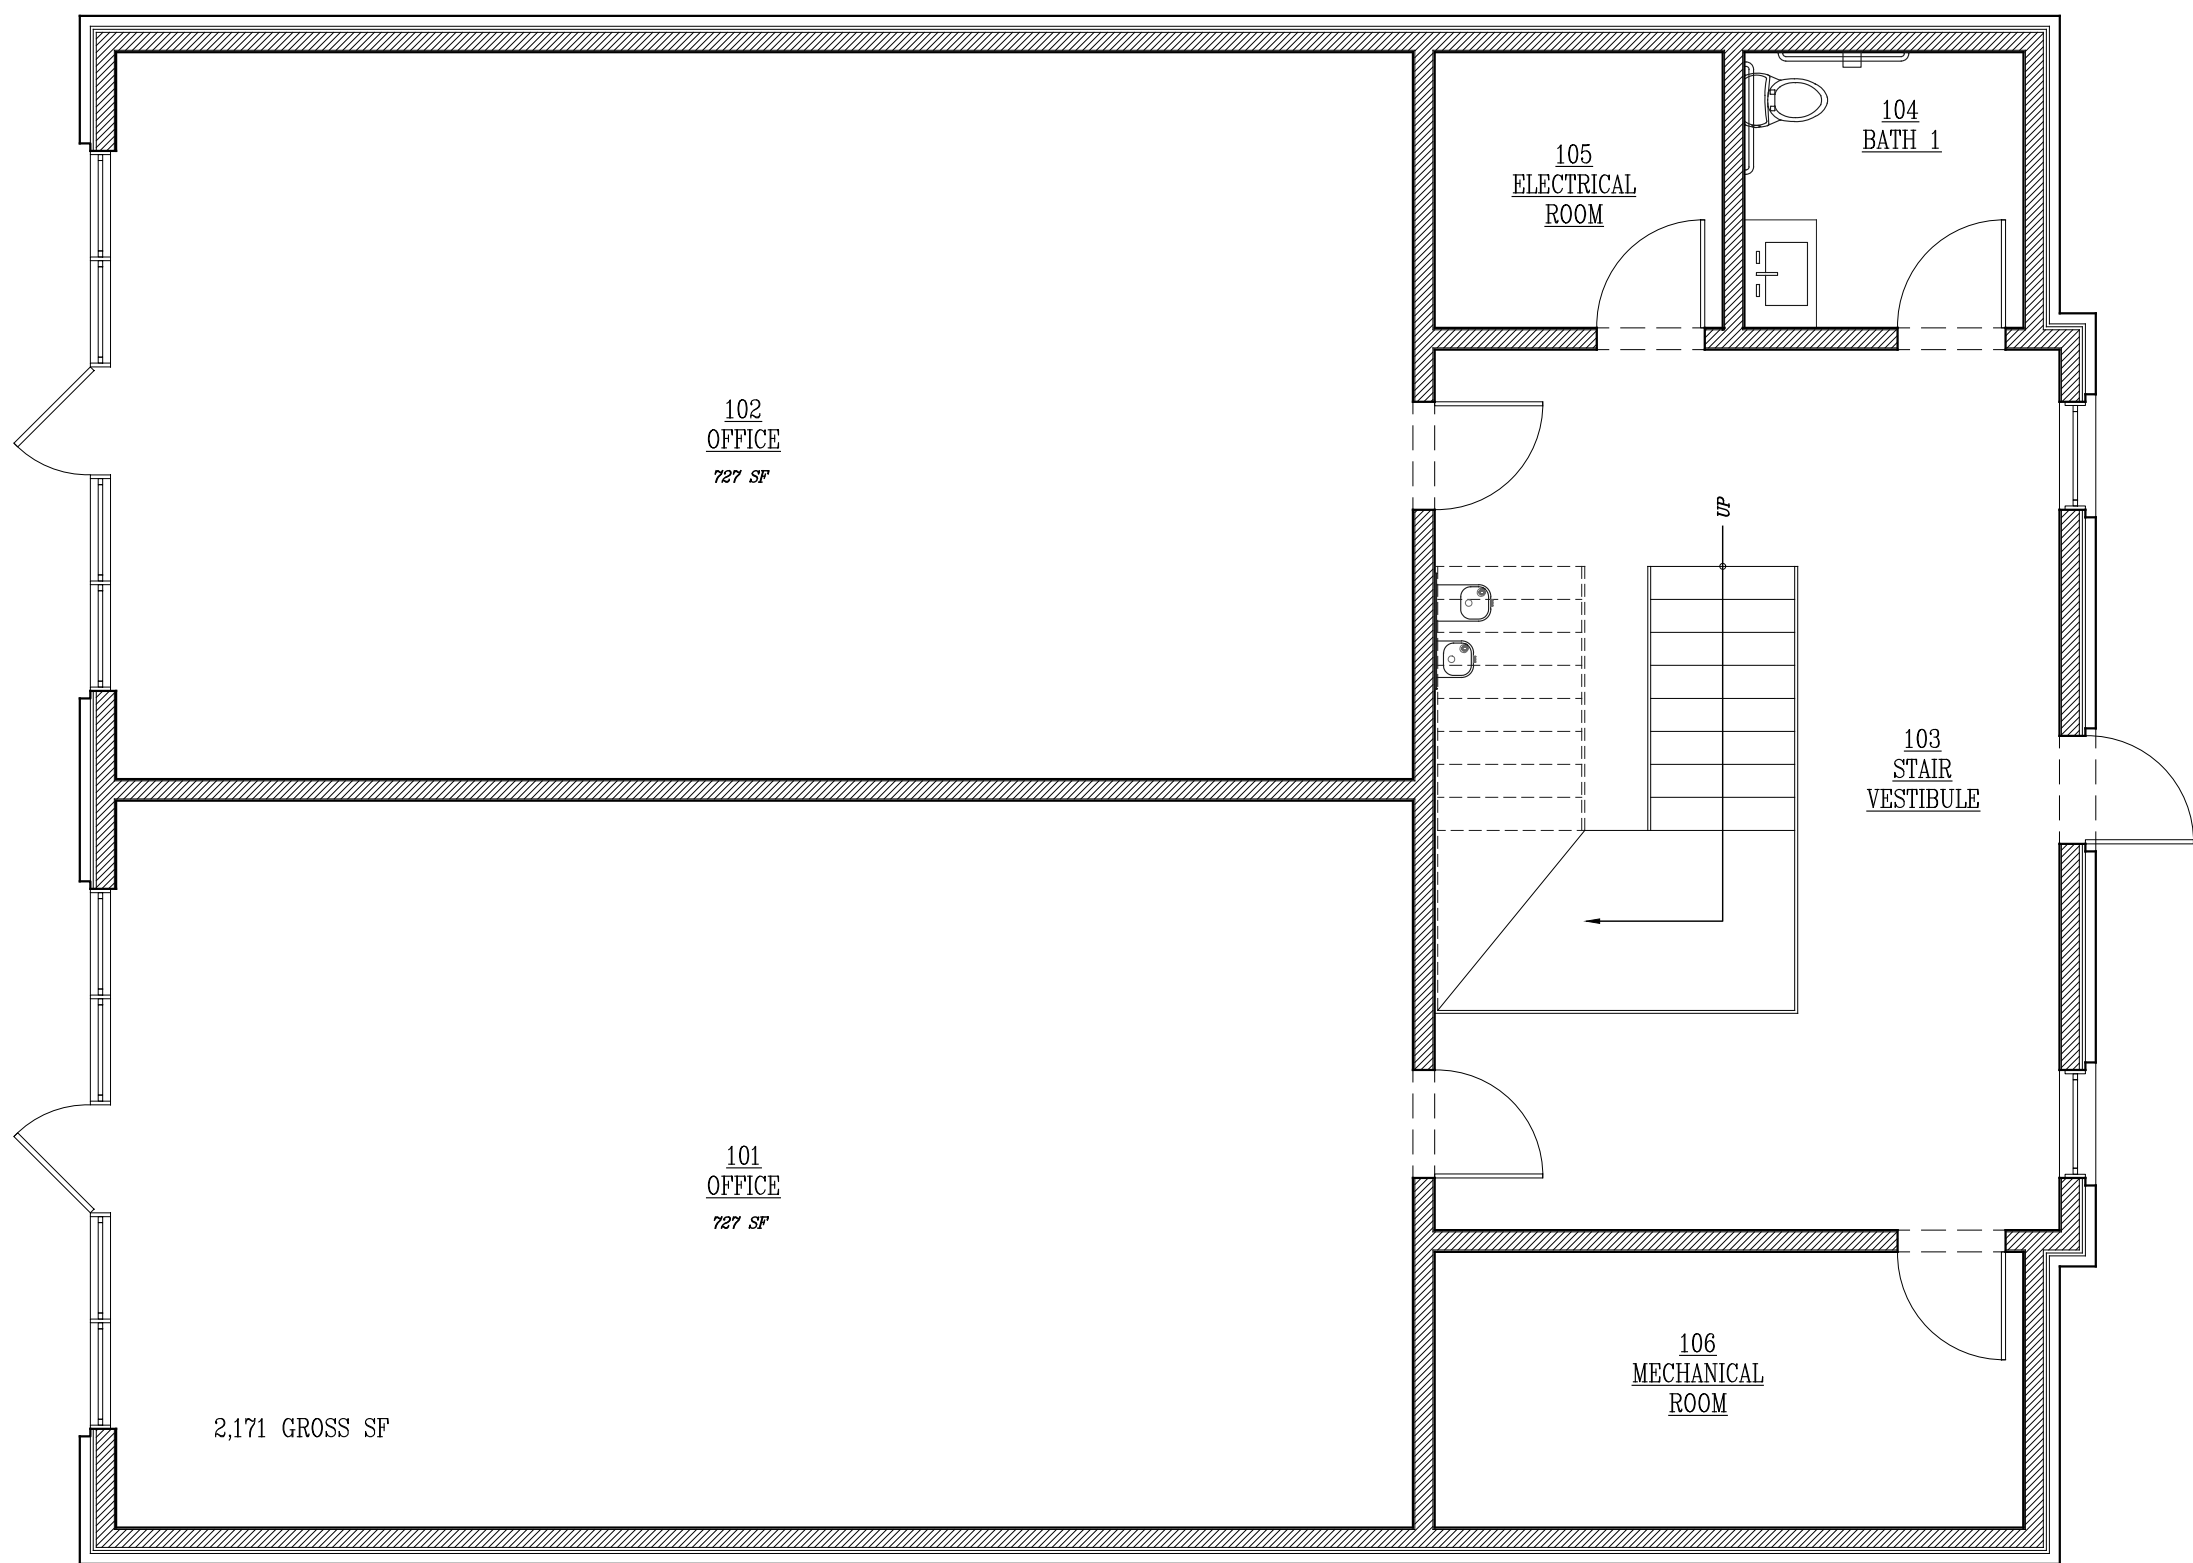

2 A401 FIRST FLOOR PLAN
3/16" = 1'-0"

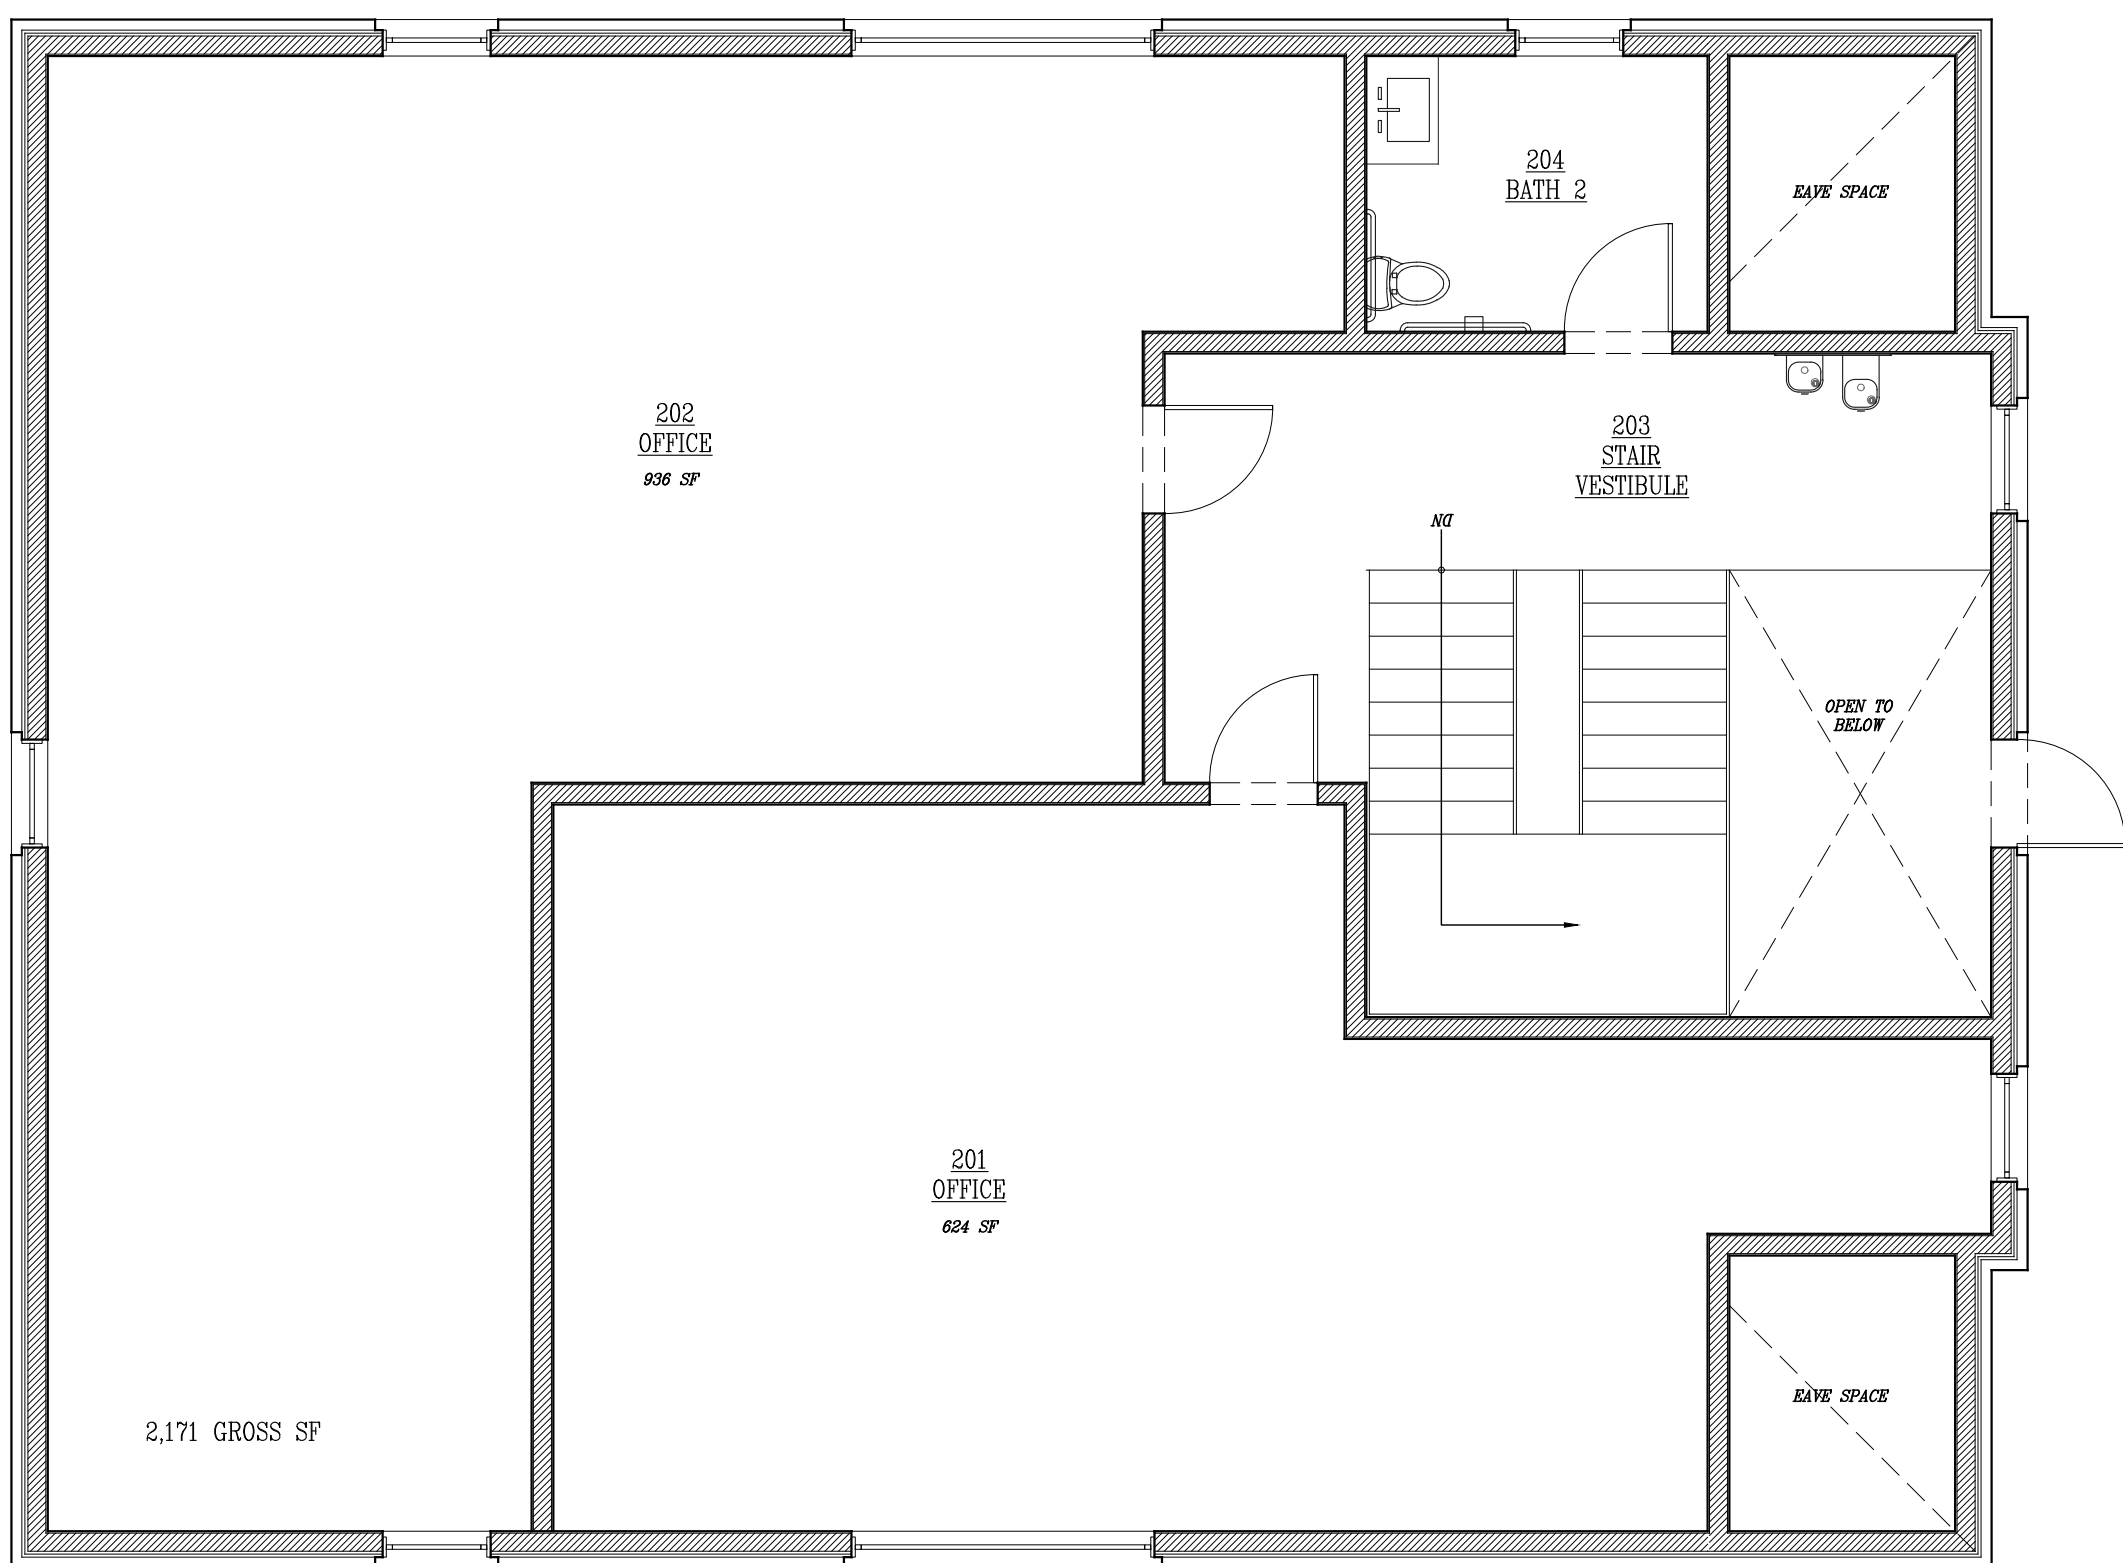

3 A401 SECOND FLOOR PLAN
3/16" = 1'-0"

Project Name

a new Two Story Building
at
360 White Plains Road
360 WHITE PLAINS ROAD
EASTCHESTER, NY 10708

Project No.

202201




LOUIS CAMPANA
ARCHITECT

8 Pasadena Road - Bronxville - NY - 10708
louiscampanaarchitect@outlook.com
914.573.6804

Issue Date	Description
05.07.24	Updated for PB meeting
10.30.23	Updated for ZBA meeting
08.14.23	Denial Application to bldg department

Orientation

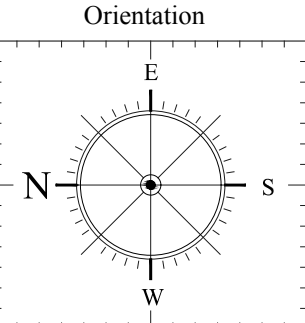

Scale:	As Noted
Date:	02.18.22
Drawn by:	LC

Ownership & Conditions of Use:

Drawings and Specifications, as instruments of professional service are and shall remain the property of Louis Campana Architect. Documents are not to be used in whole or in part, for other projects or purposes or by any other parties than those authorized by contract without the specific written authorization of Louis Campana Architect.


Copyright 2020 Louis Campana Architect

Drawing Title

EXTERIOR ELEVATIONS

Drawing No.

A401

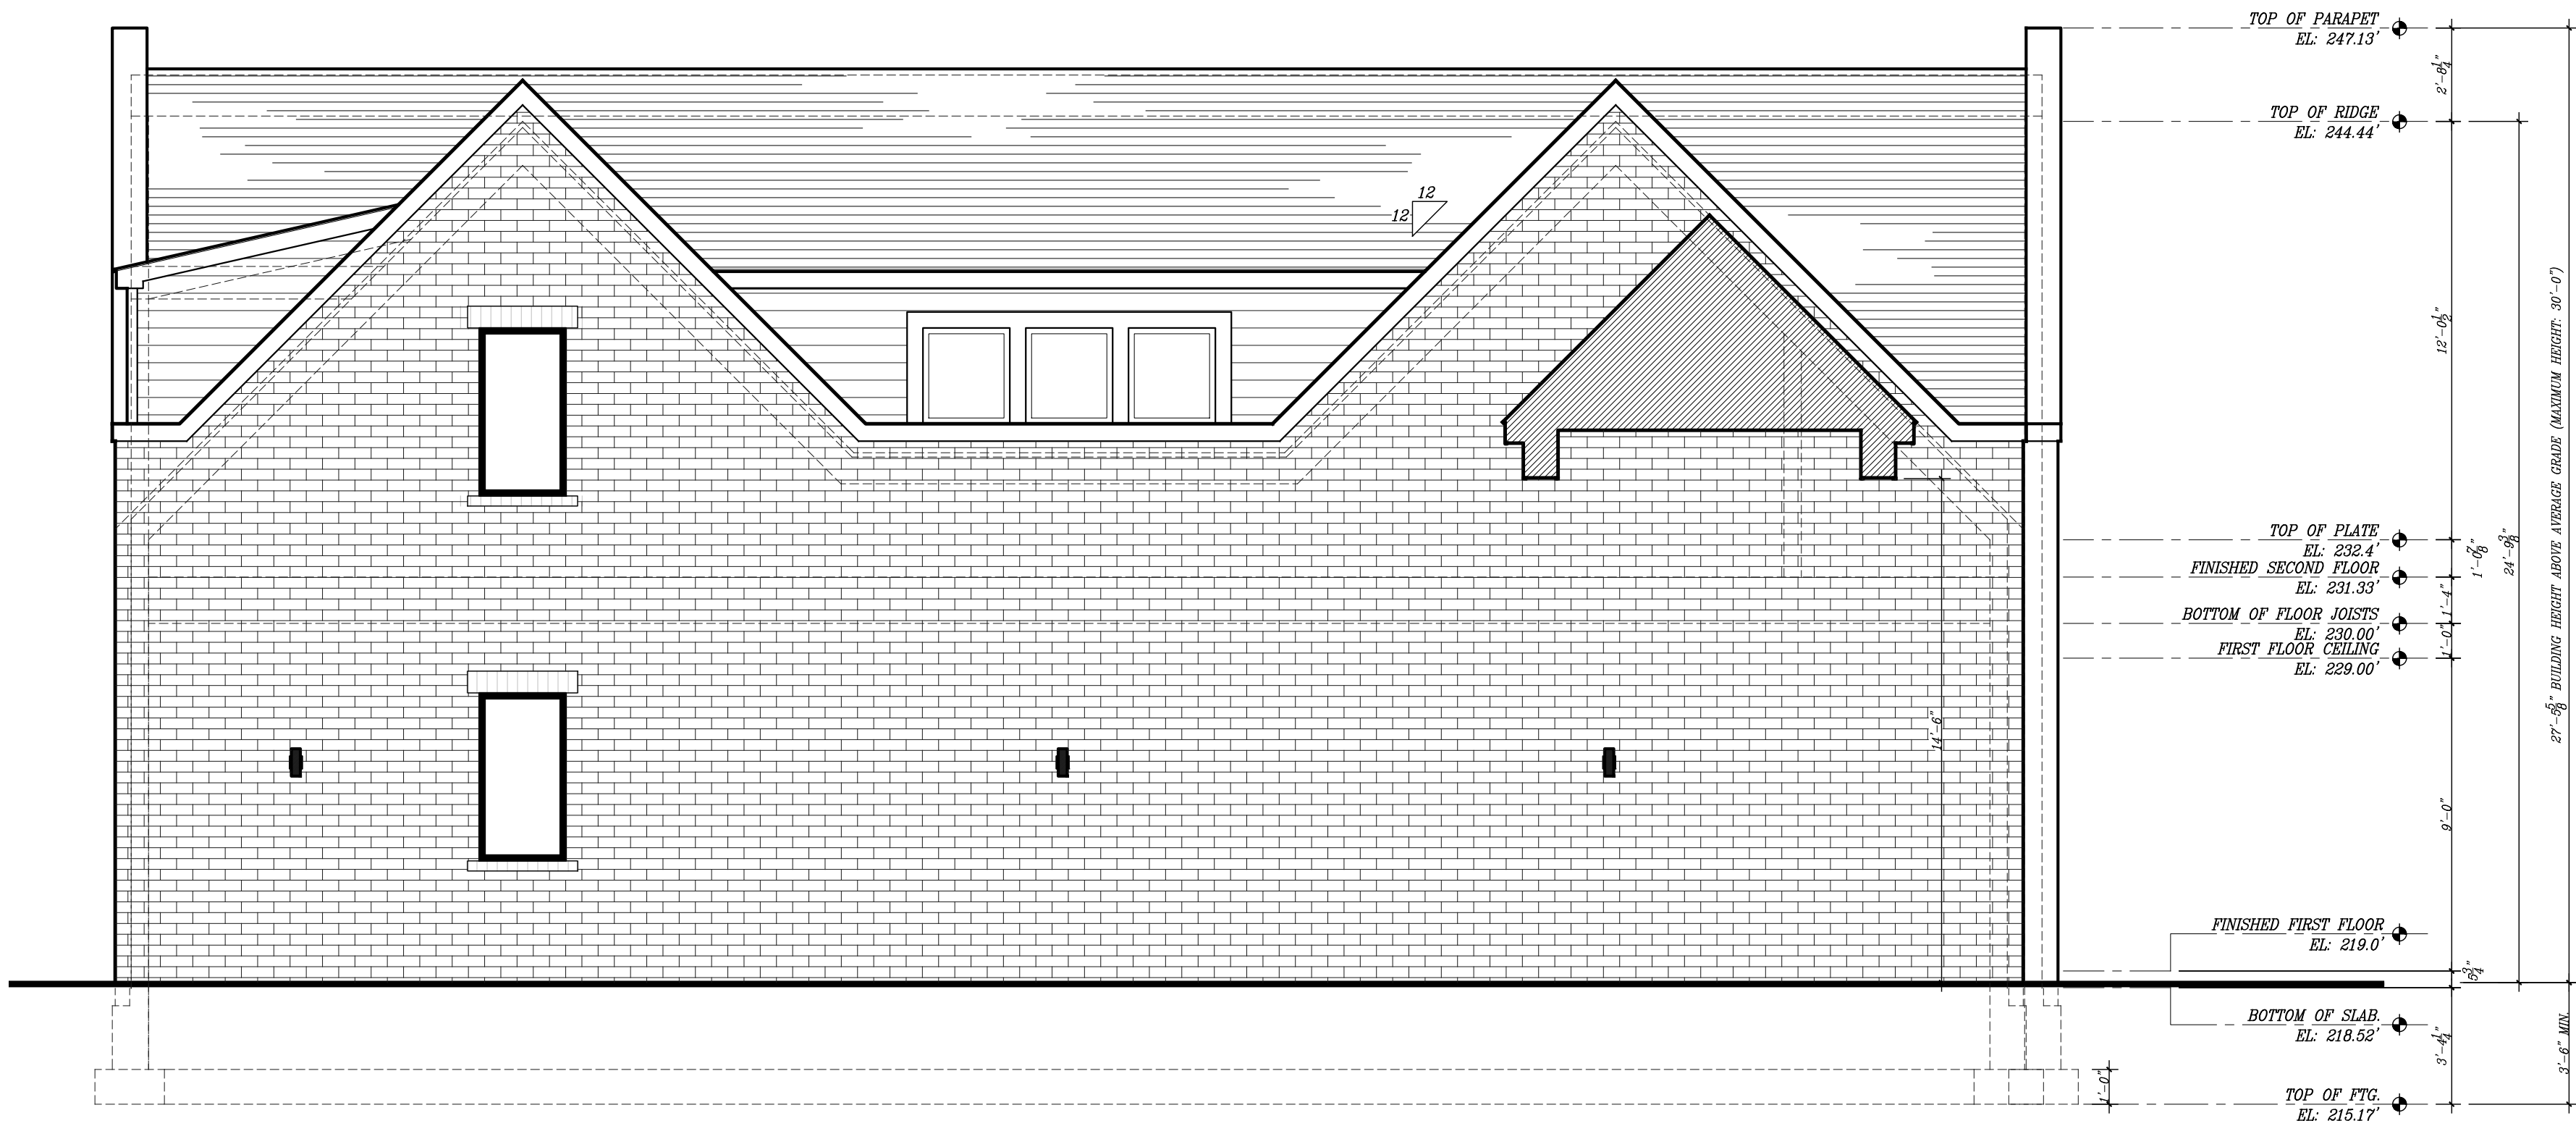


2 A401 EAST ELEVATION
1/4" = 1'-0"




3 A401 EAST ELEVATION
1/4" = 1'-0"

Project Name
a new Two Story Building
at
360 White Plains Road
360 WHITE PLAINS ROAD
EASTCHESTER, NY 10708
Project No. **202201**

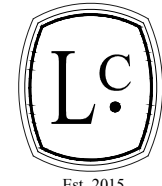
LOUIS CAMPANA
ARCHITECT
8 Pasadena Road - Bronxville - NY - 10708
louiscampanaarchitect@outlook.com
914.573.6804

Issue Date	Description
05.07.24	Updated for PB meeting
10.30.23	Updated for ZBA meeting
08.14.23	Denial Application to bldg department

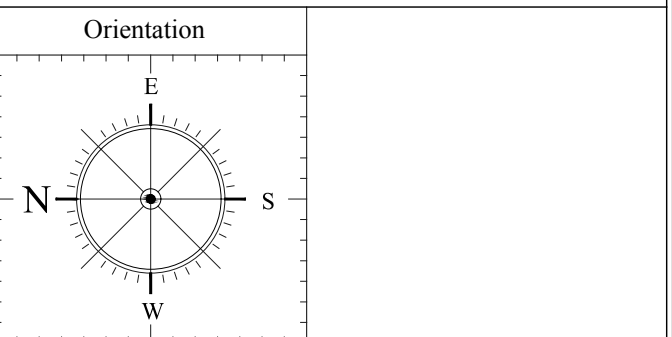

Scale:	As Noted
Date:	02.18.22
Drawn by:	LC

Ownership & Conditions of Use:
Drawings and Specifications, as instruments of professional service are and shall remain the property of Louis Campana Architect. Documents are not to be used in whole or in part, for other projects or purposes or by any other parties than those authorized by contract without the specific written authorization of Louis Campana Architect.

Copyright 2020 Louis Campana Architect

Drawing Title
EXTERIOR ELEVATIONS

Drawing No.

A402