



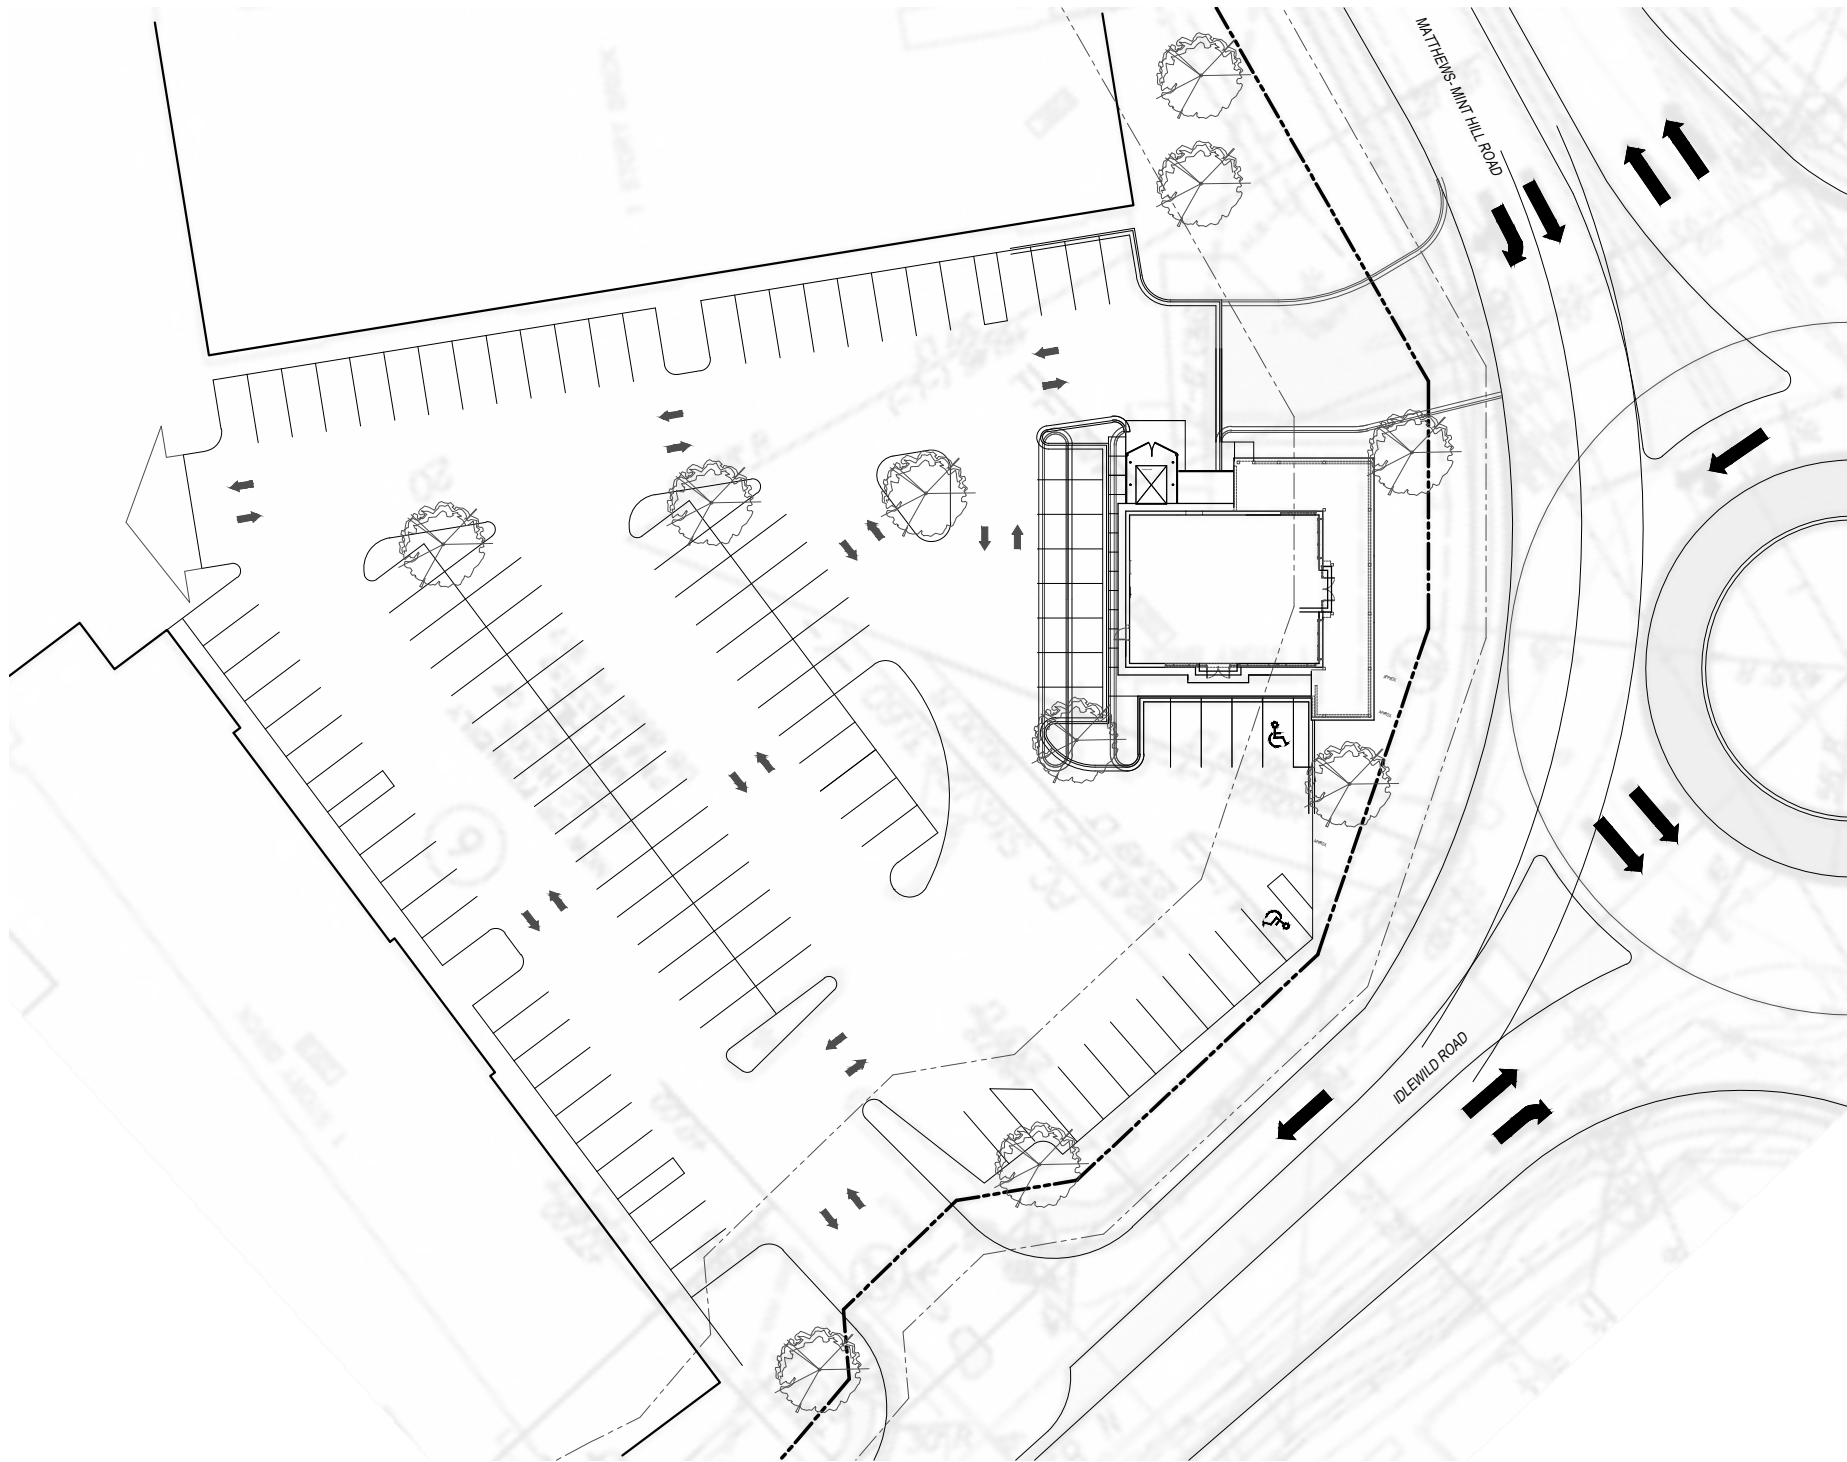

OVERALL SITE PLAN SCALE: 1" = 50' 02

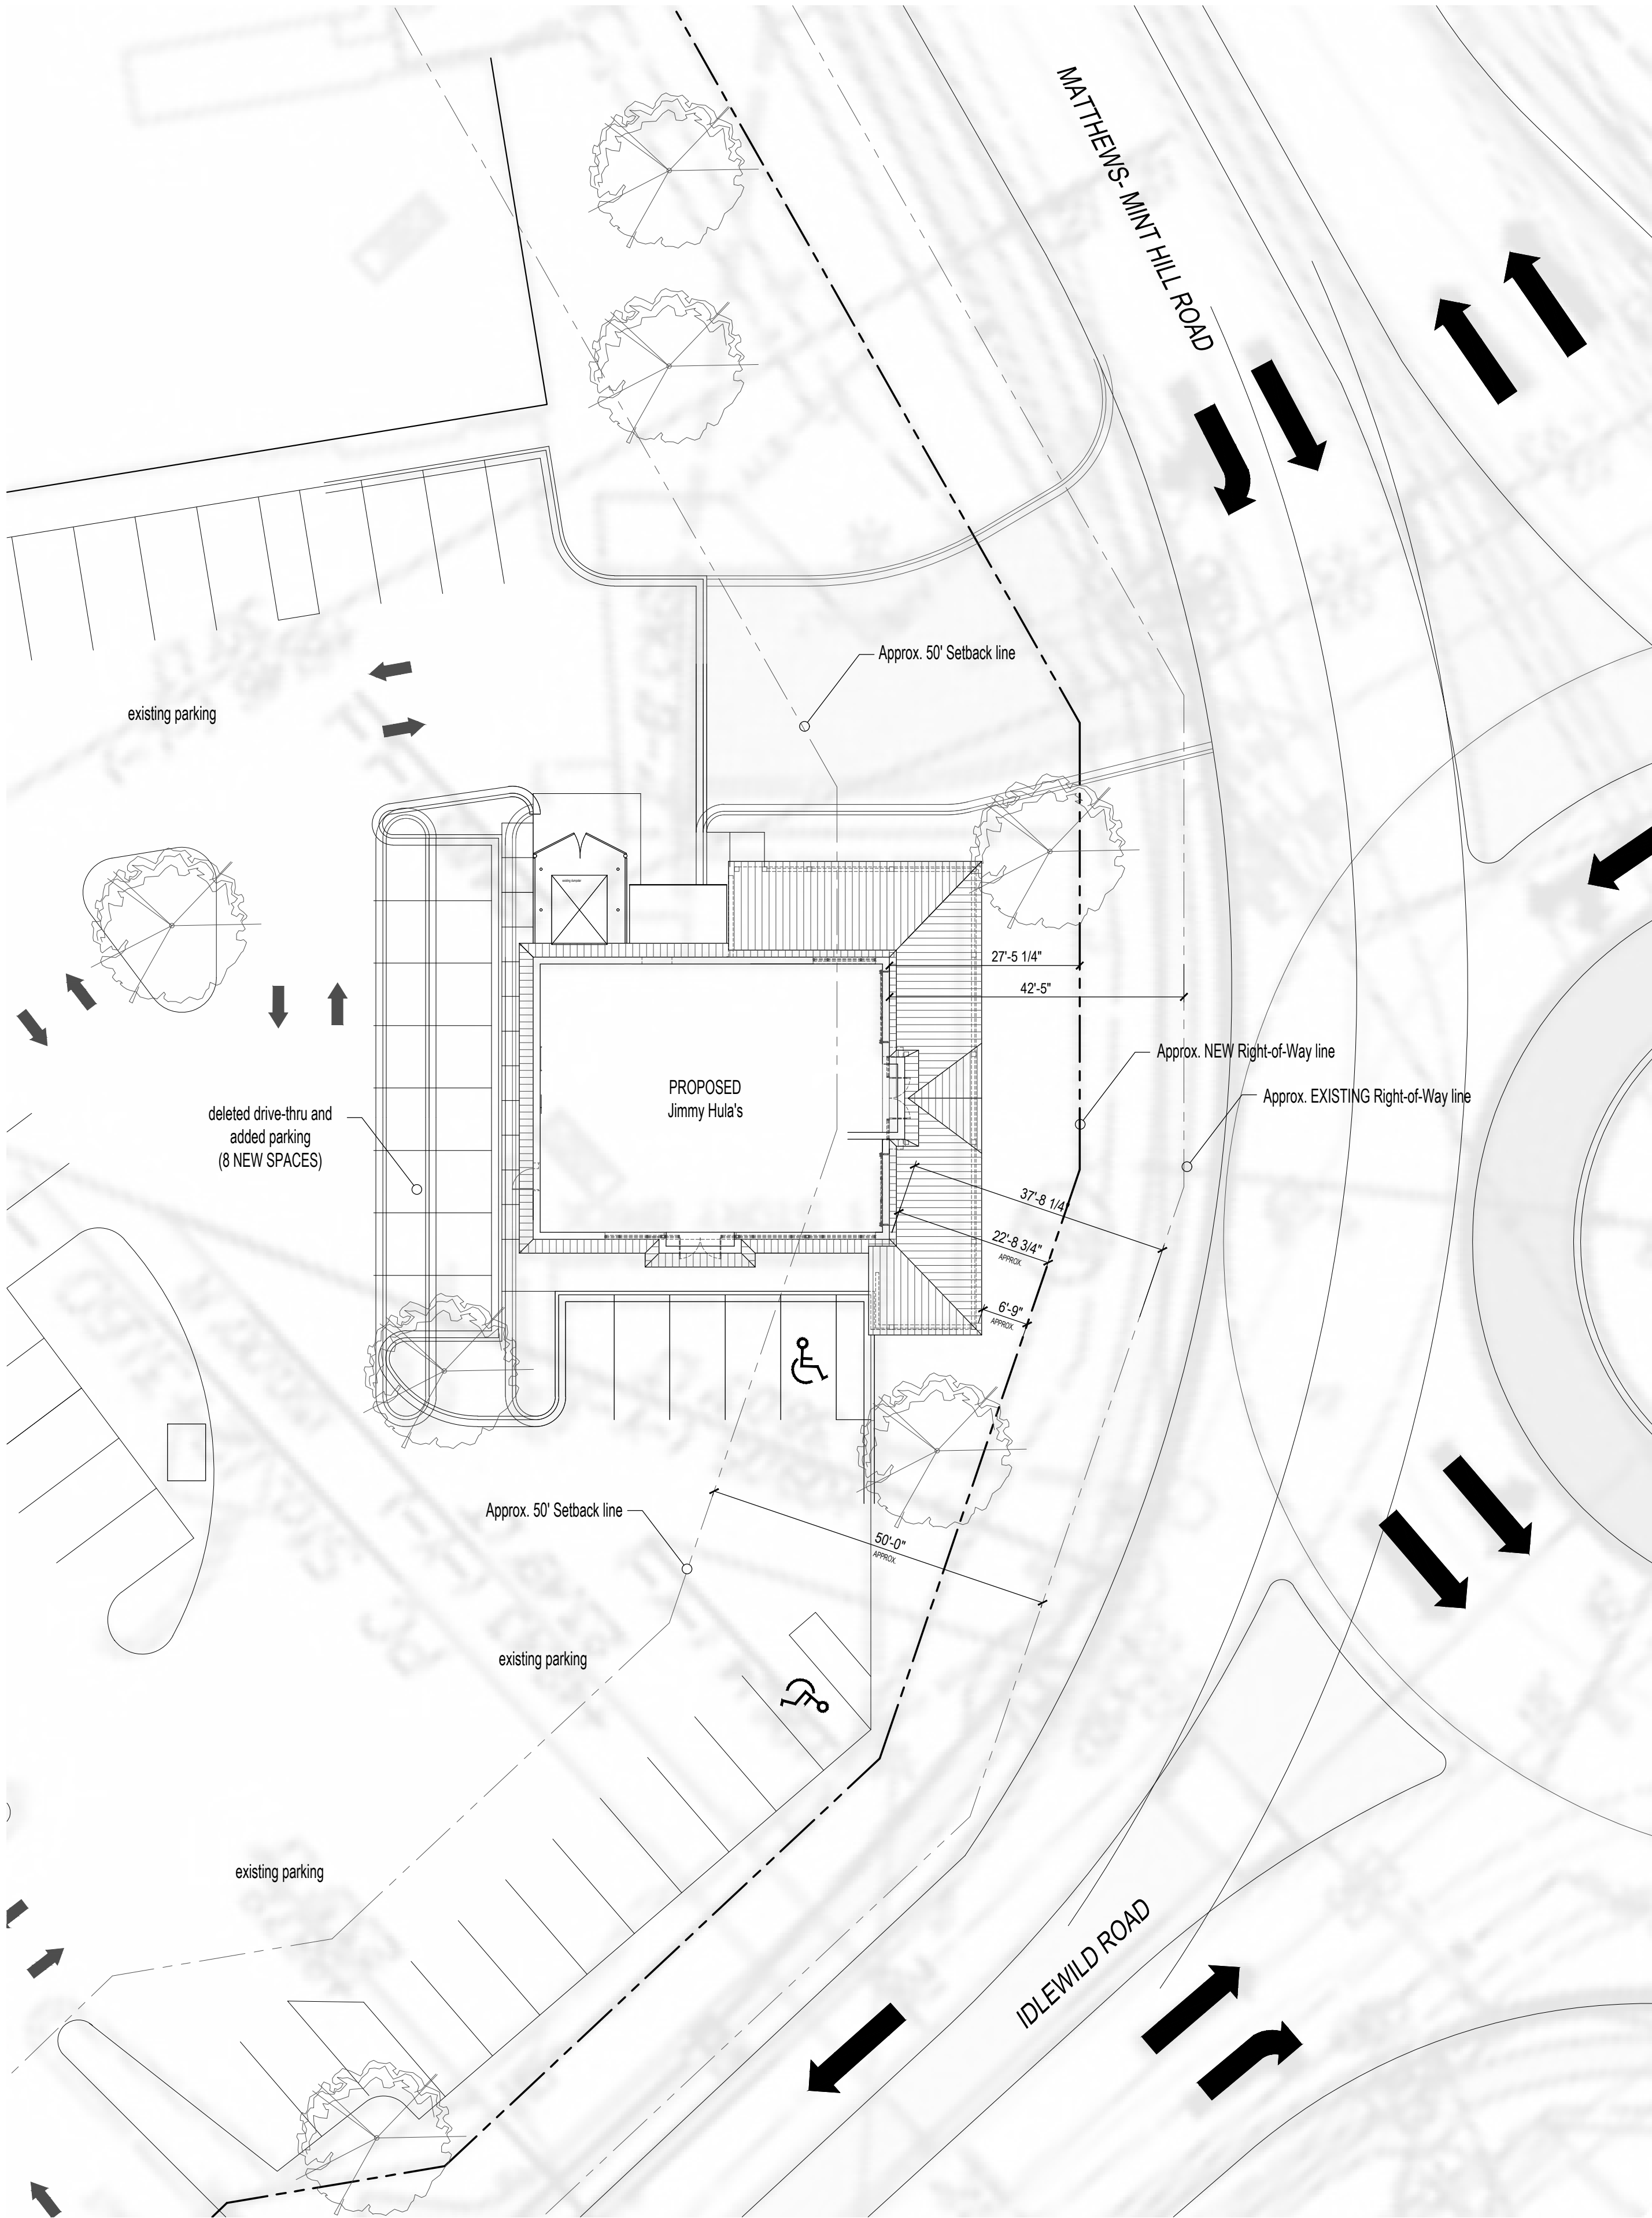

PROPOSED SITE PLAN SCALE: 1/16" = 1'-0" 01

Hoods Crossroads Outparcel
RETAIL/RESTAURANT RENOVATION
MINT HILL, NC

OWNER:
HOOD CROSSROADS OF MINT HILL, LLC.
4530 PARK ROAD, SUITE 410
CHARLOTTE, NC 28209

PROJECT LOCATION:
3501 MATTHEWS-MINT HILL RD.
MINT HILL, NC 28227

This drawing is the property of Peadon Finein Architecture PLLC and is not to be reproduced in whole or in part. It is to be used only for the project and site identified herein. This drawing shall be returned upon request.

Project Number
1746

Issue Date
11/09/2017


SET Revisions

Sheet Name

PROPOSED
SITE PLAN

Sheet Number


SP-1

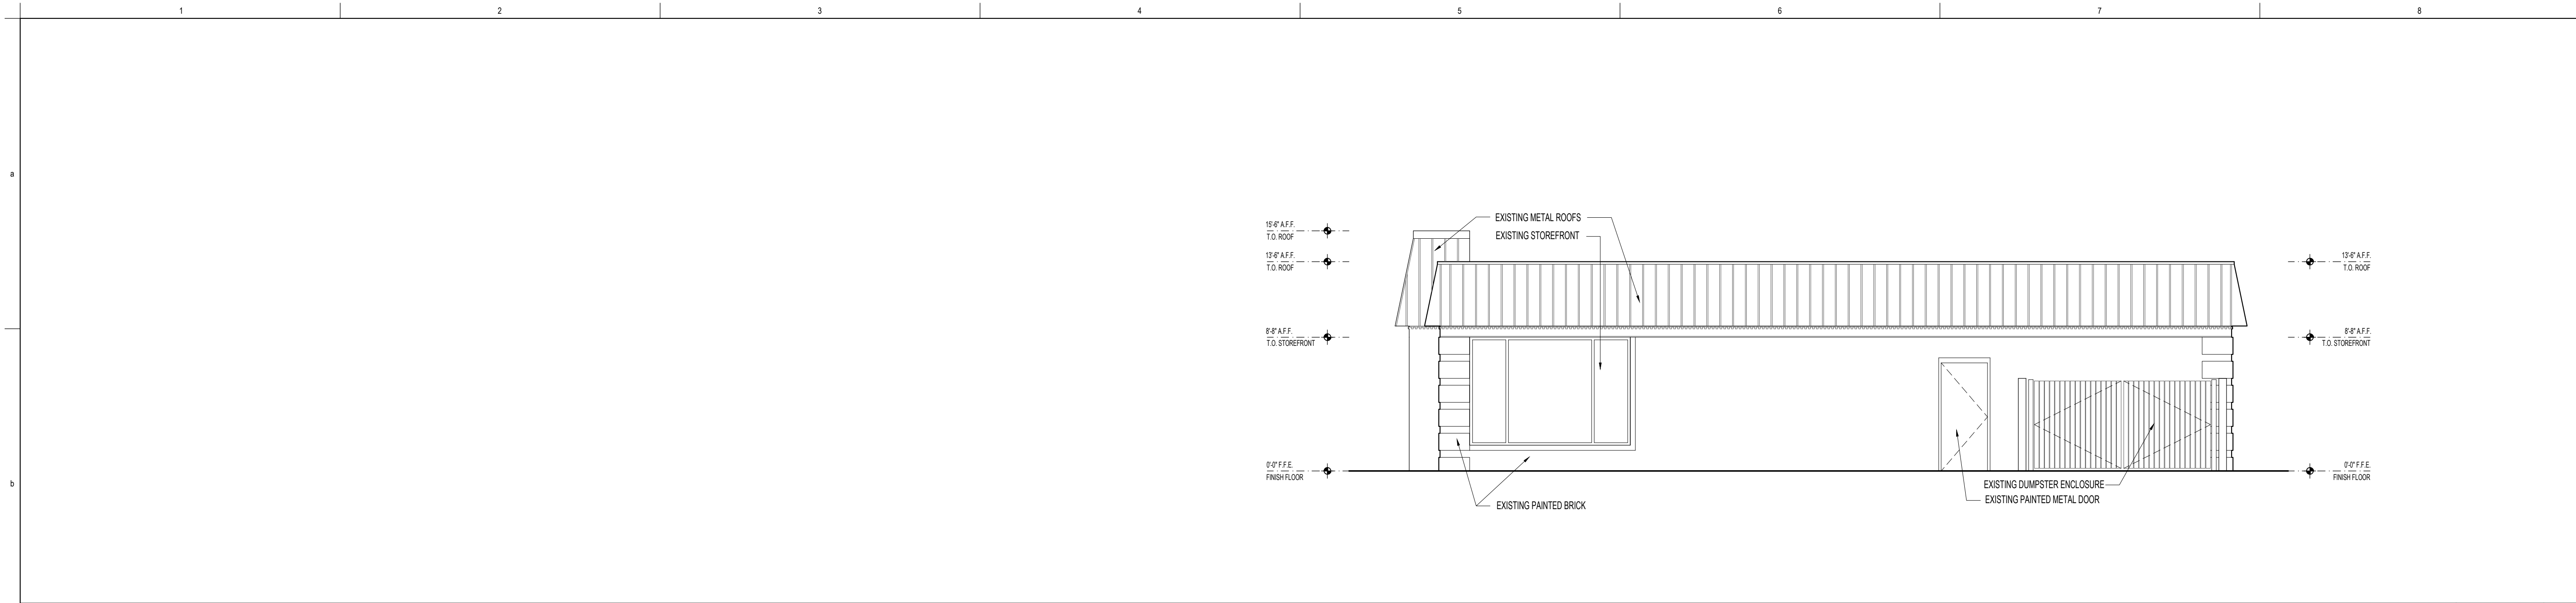

EXISTING RIGHT SIDE ELEVATION

SCALE: 3/16" = 1'-0"


04

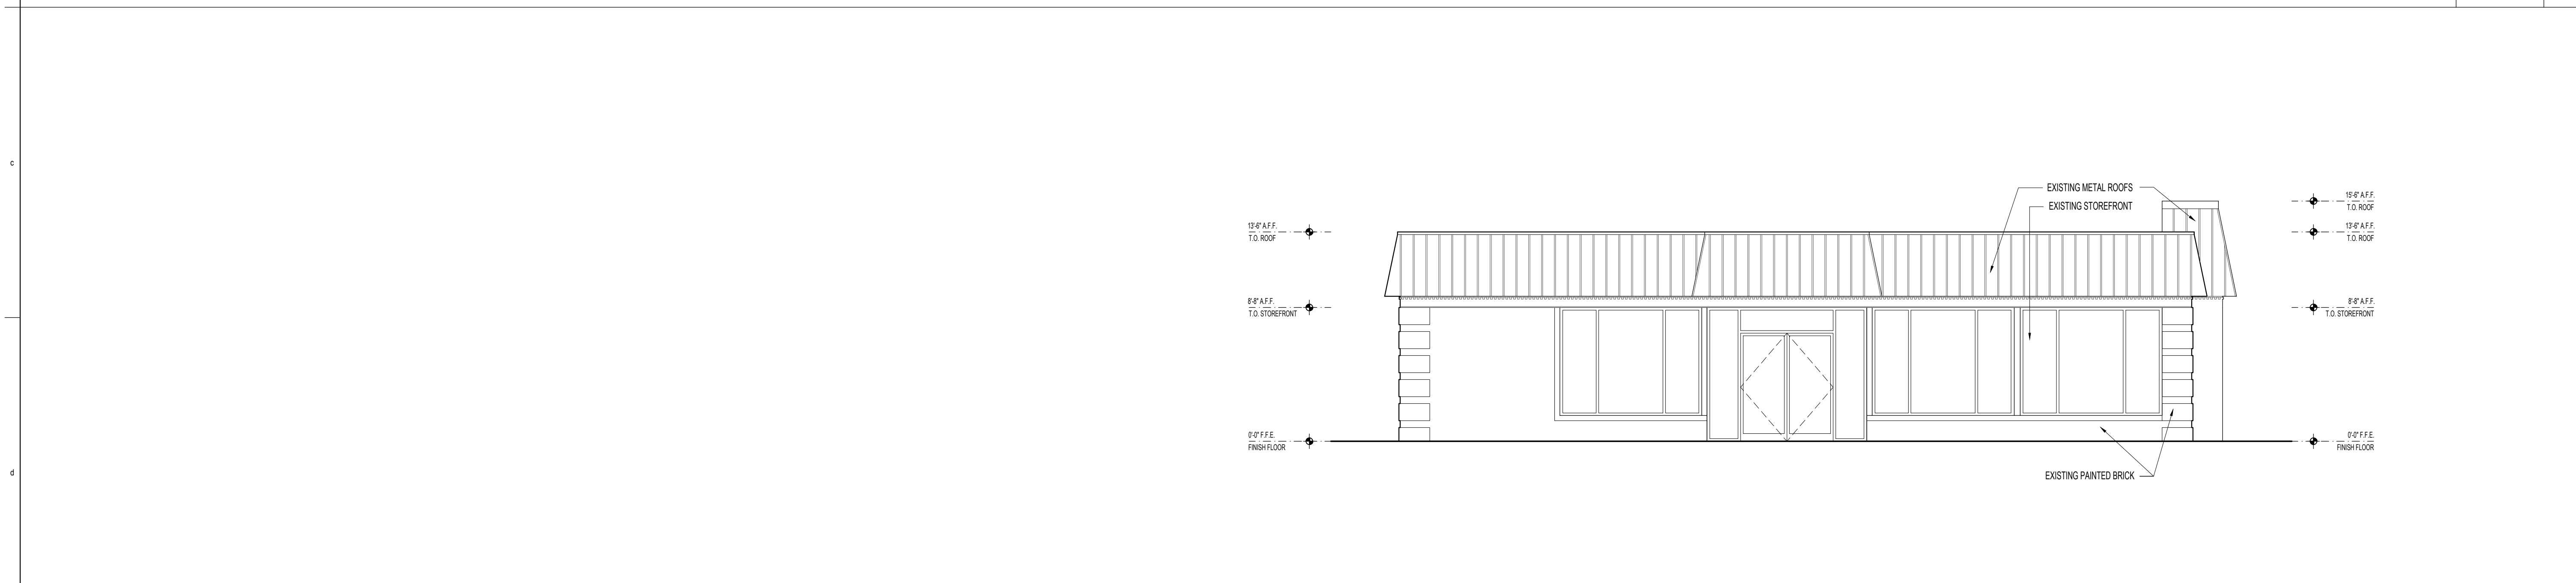

EXISTING LEFT SIDE ELEVATION

SCALE: 3/16" = 1'-0"


03

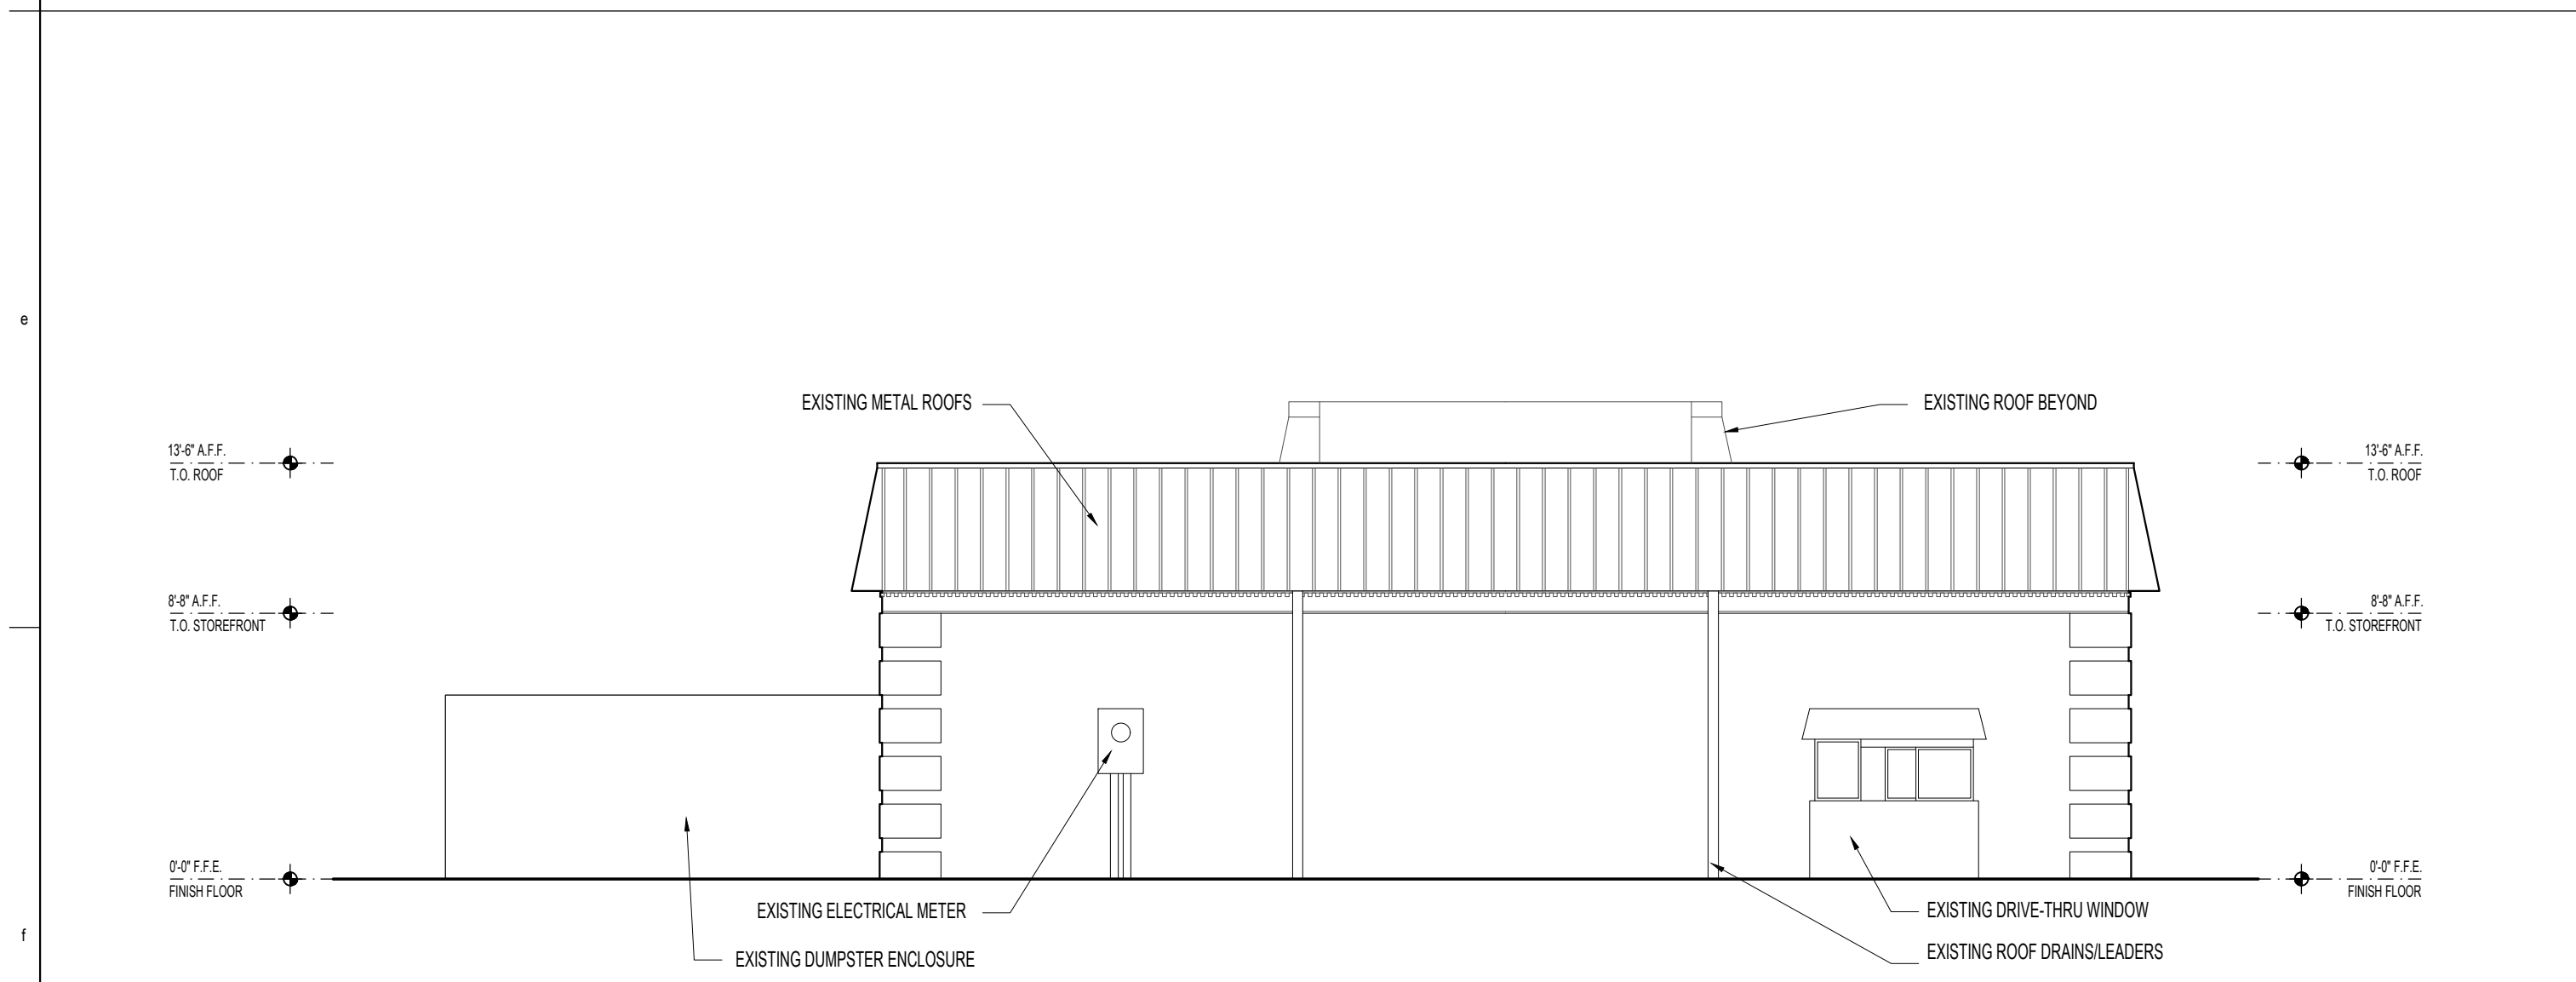

EXISTING REAR ELEVATION

SCALE: 3/16" = 1'-0"

02

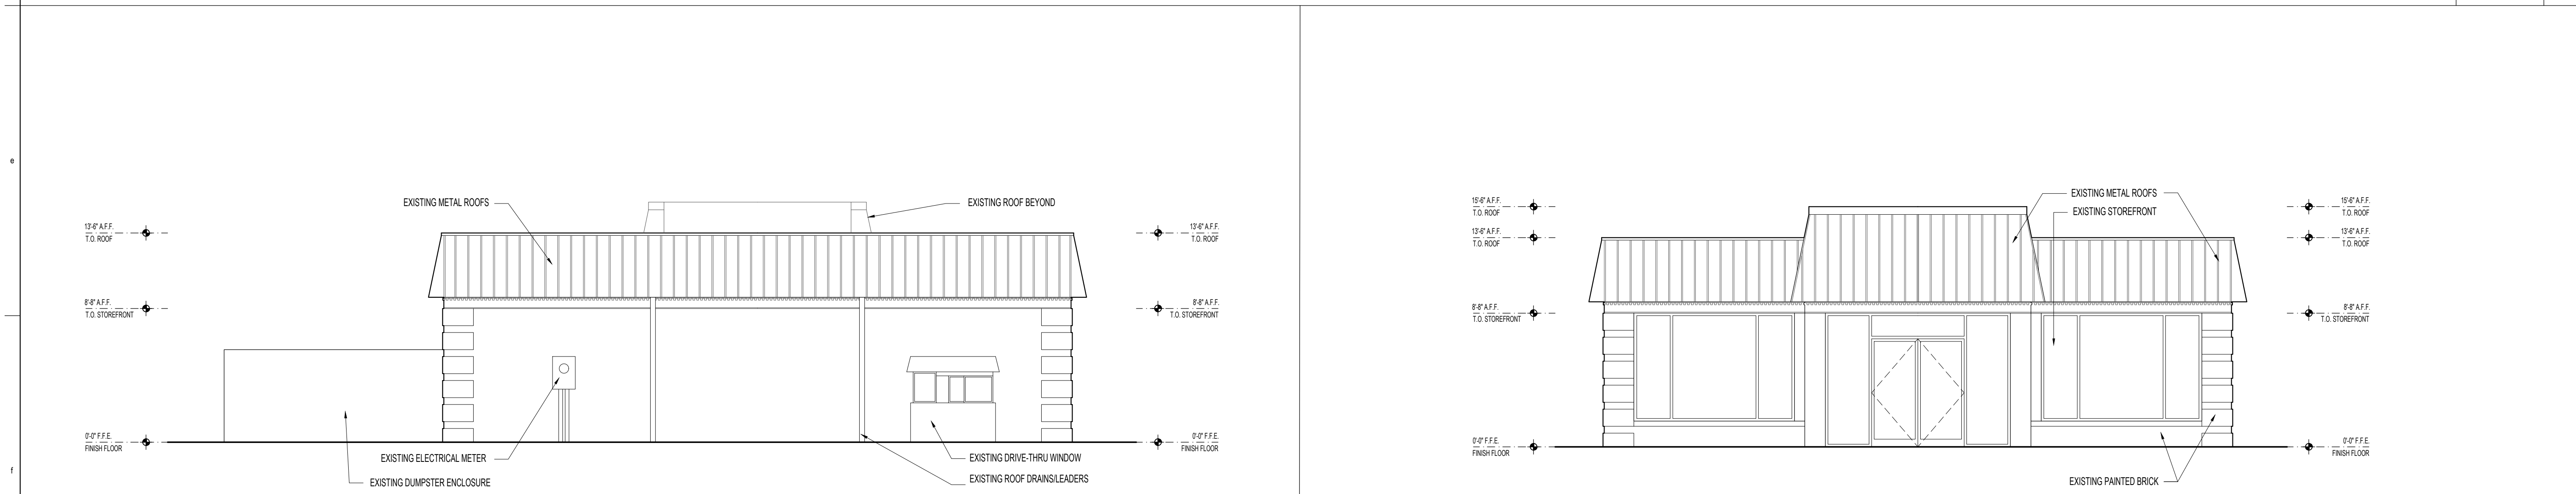

EXISTING FRONT ELEVATION

SCALE: 3/16" = 1'-0"

01

Hoods Crossroads Outparcel
RETAIL/RESTAURANT RENOVATION
MINT HILL, NC

OWNER: HOOD CROSSROADS OF MINT HILL, LLC.
4530 PARK ROAD, SUITE 410
CHARLOTTE, NC 28209

PROJECT LOCATION:
MINT HILL, NC 28227

This drawing is the property of Peadon
Finein Architecture PLLC and
is not to be reproduced in whole or in part. It is to be used only
for the project and site identified herein. This drawing shall be
returned upon request.

Project Number
1746

Issue Date
11/09/2017

SET Revisions


1	
2	
Sheet Name


EXISTING
EXTERIOR
ELEVATIONS

Sheet Number


A-4.0

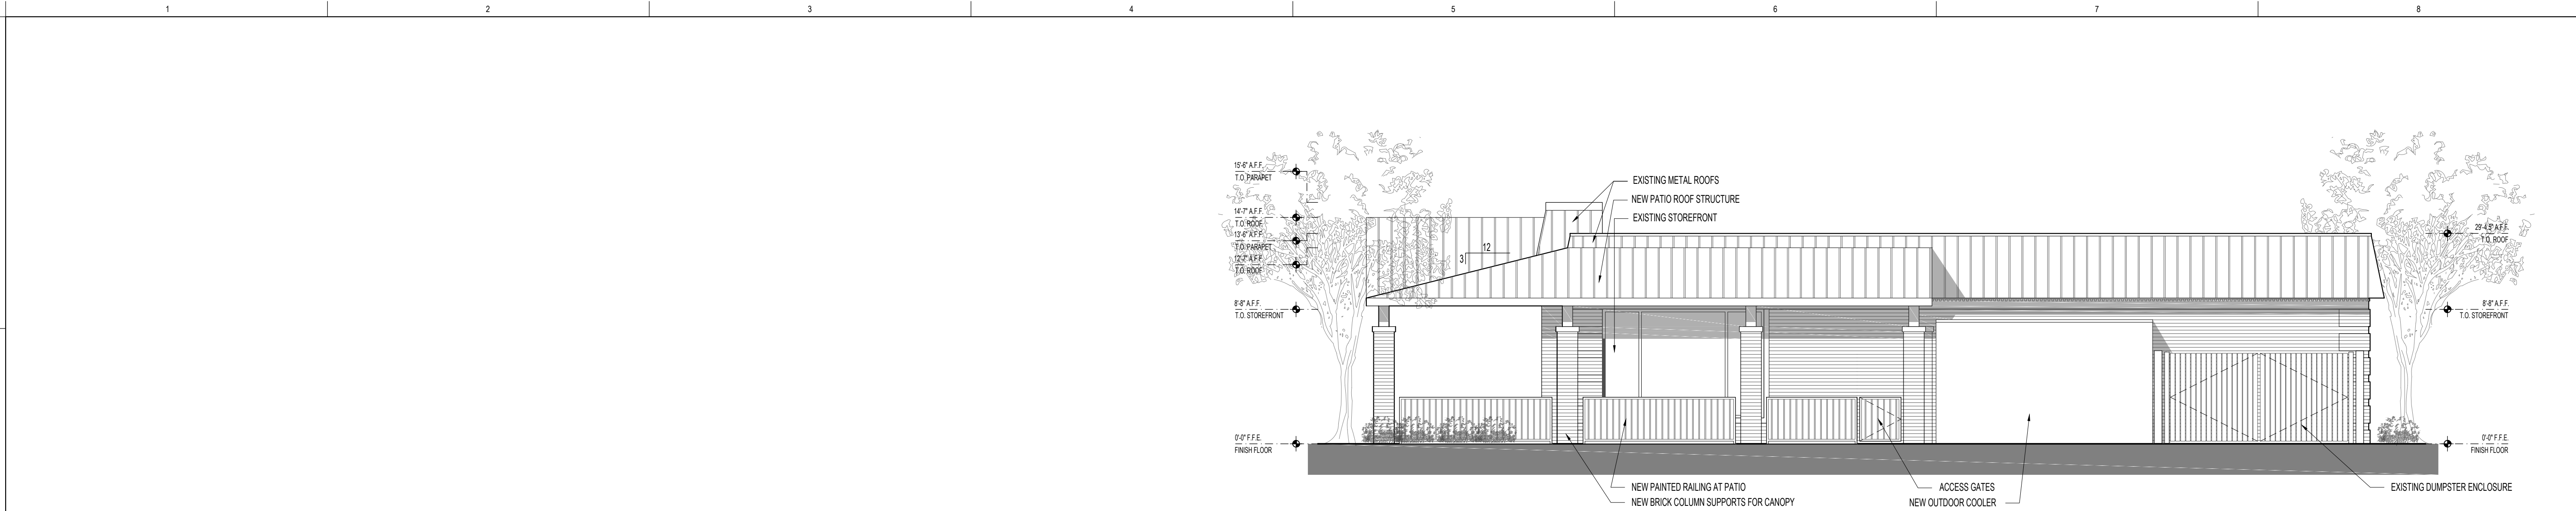


PROPOSED RIGHT SIDE ELEVATION SCALE: 3/16" = 1'-0" 04

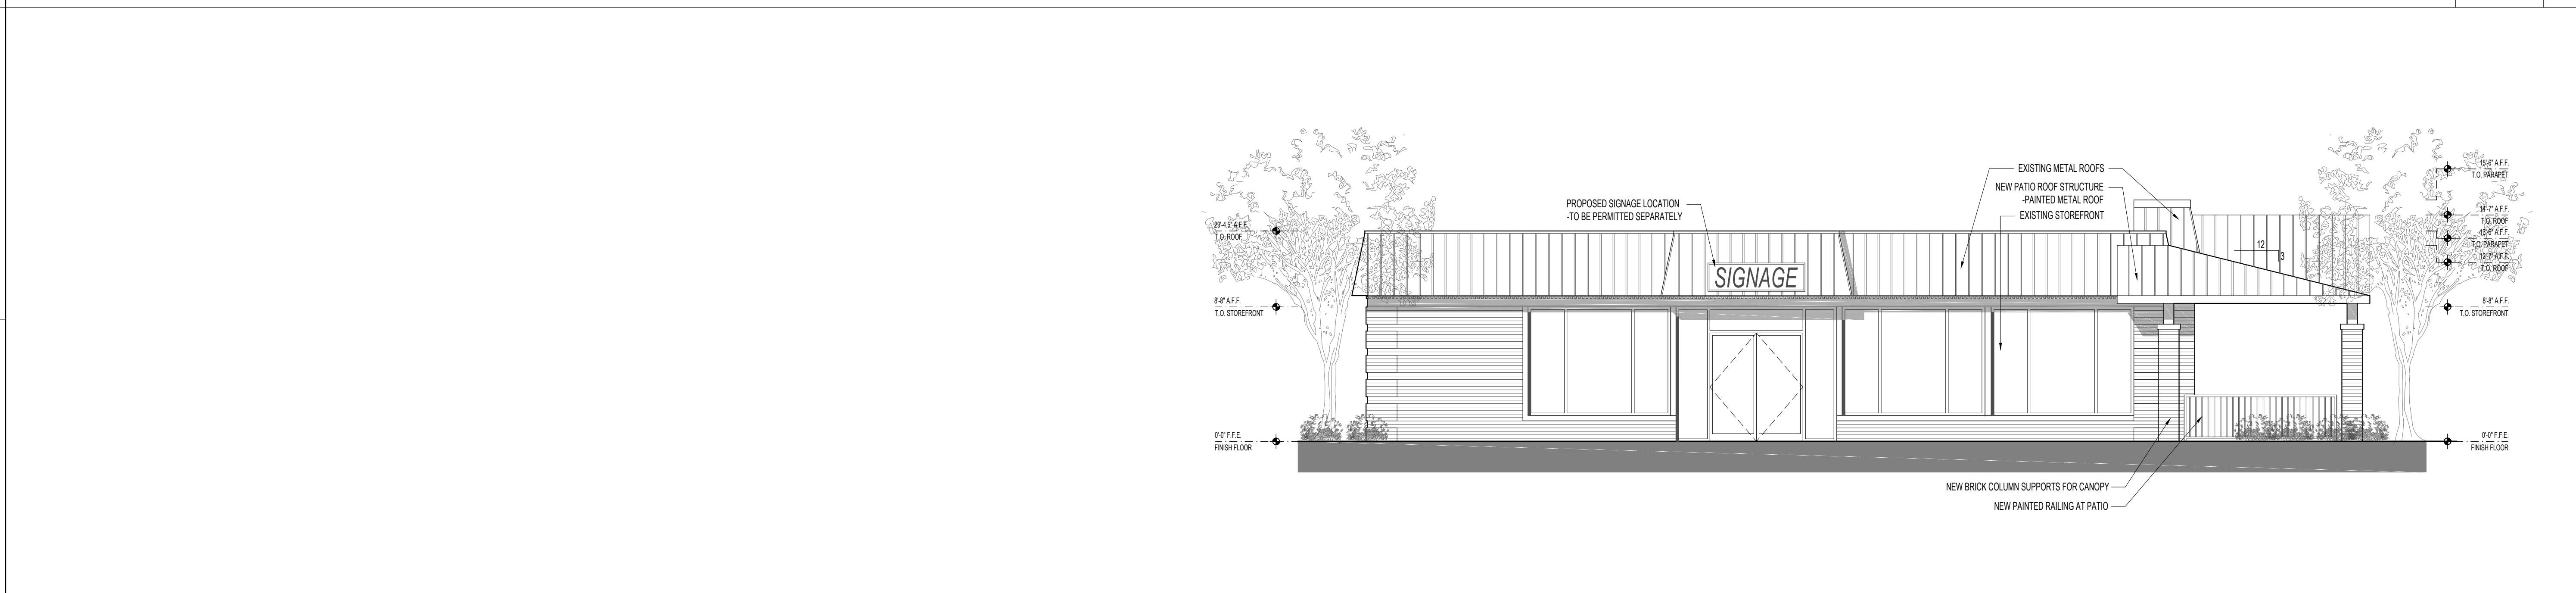

PROPOSED LEFT SIDE ELEVATION SCALE: 3/16" = 1'-0" 03

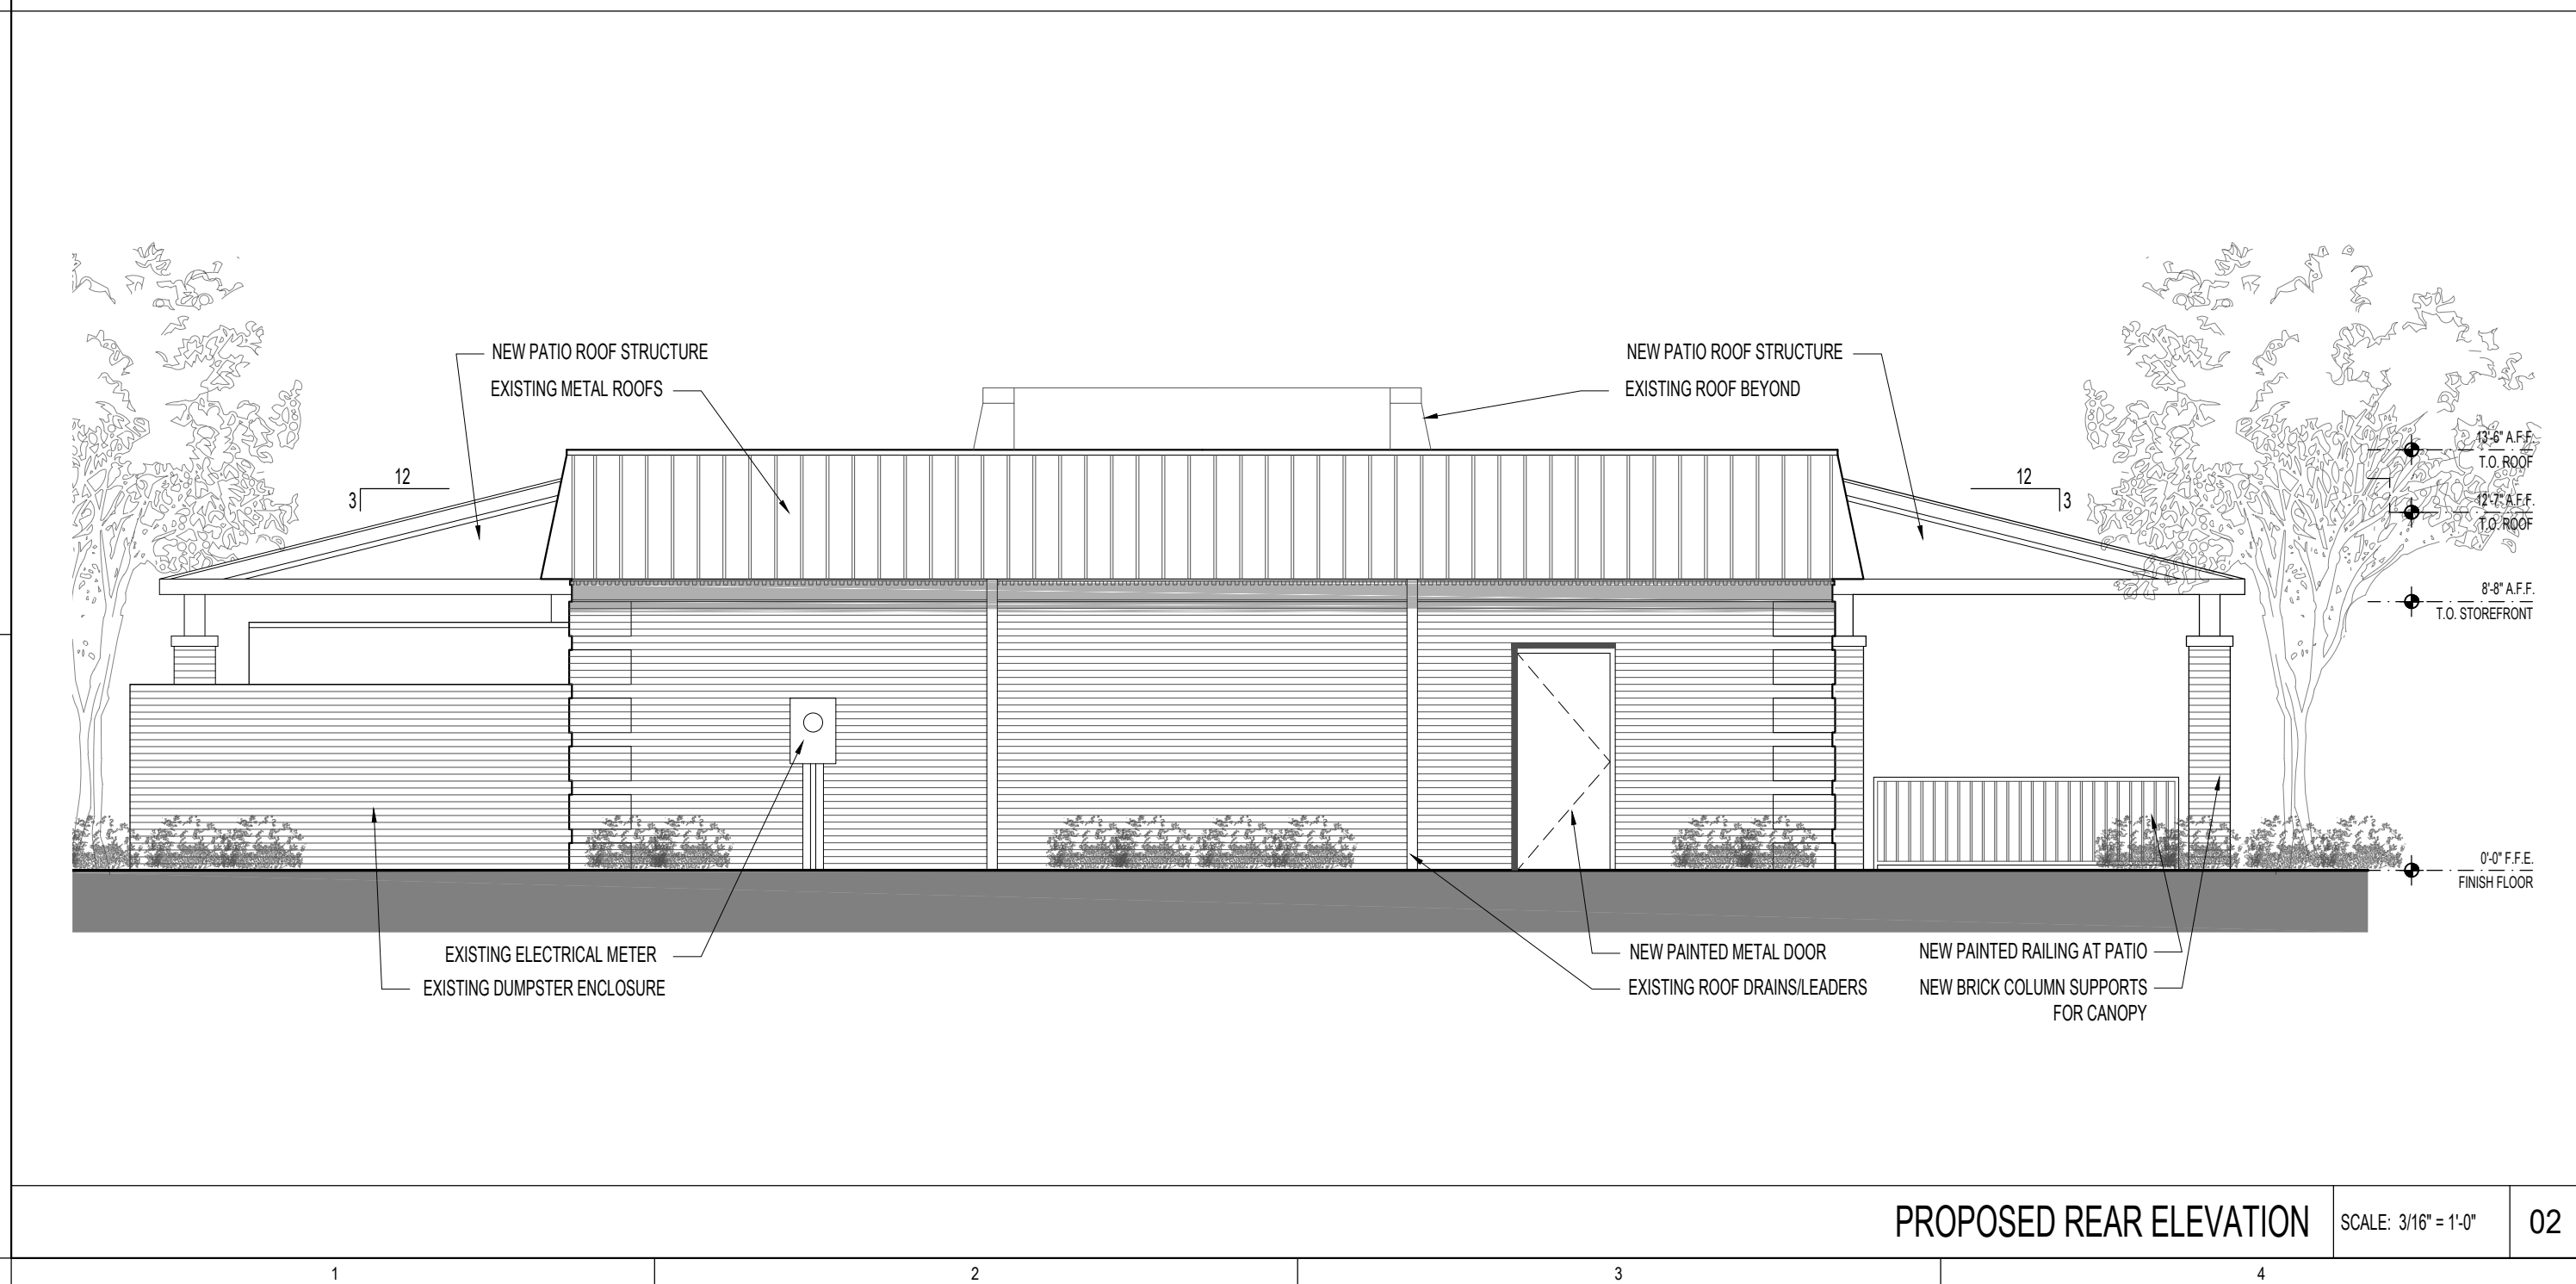

PROPOSED REAR ELEVATION SCALE: 3/16" = 1'-0" 02

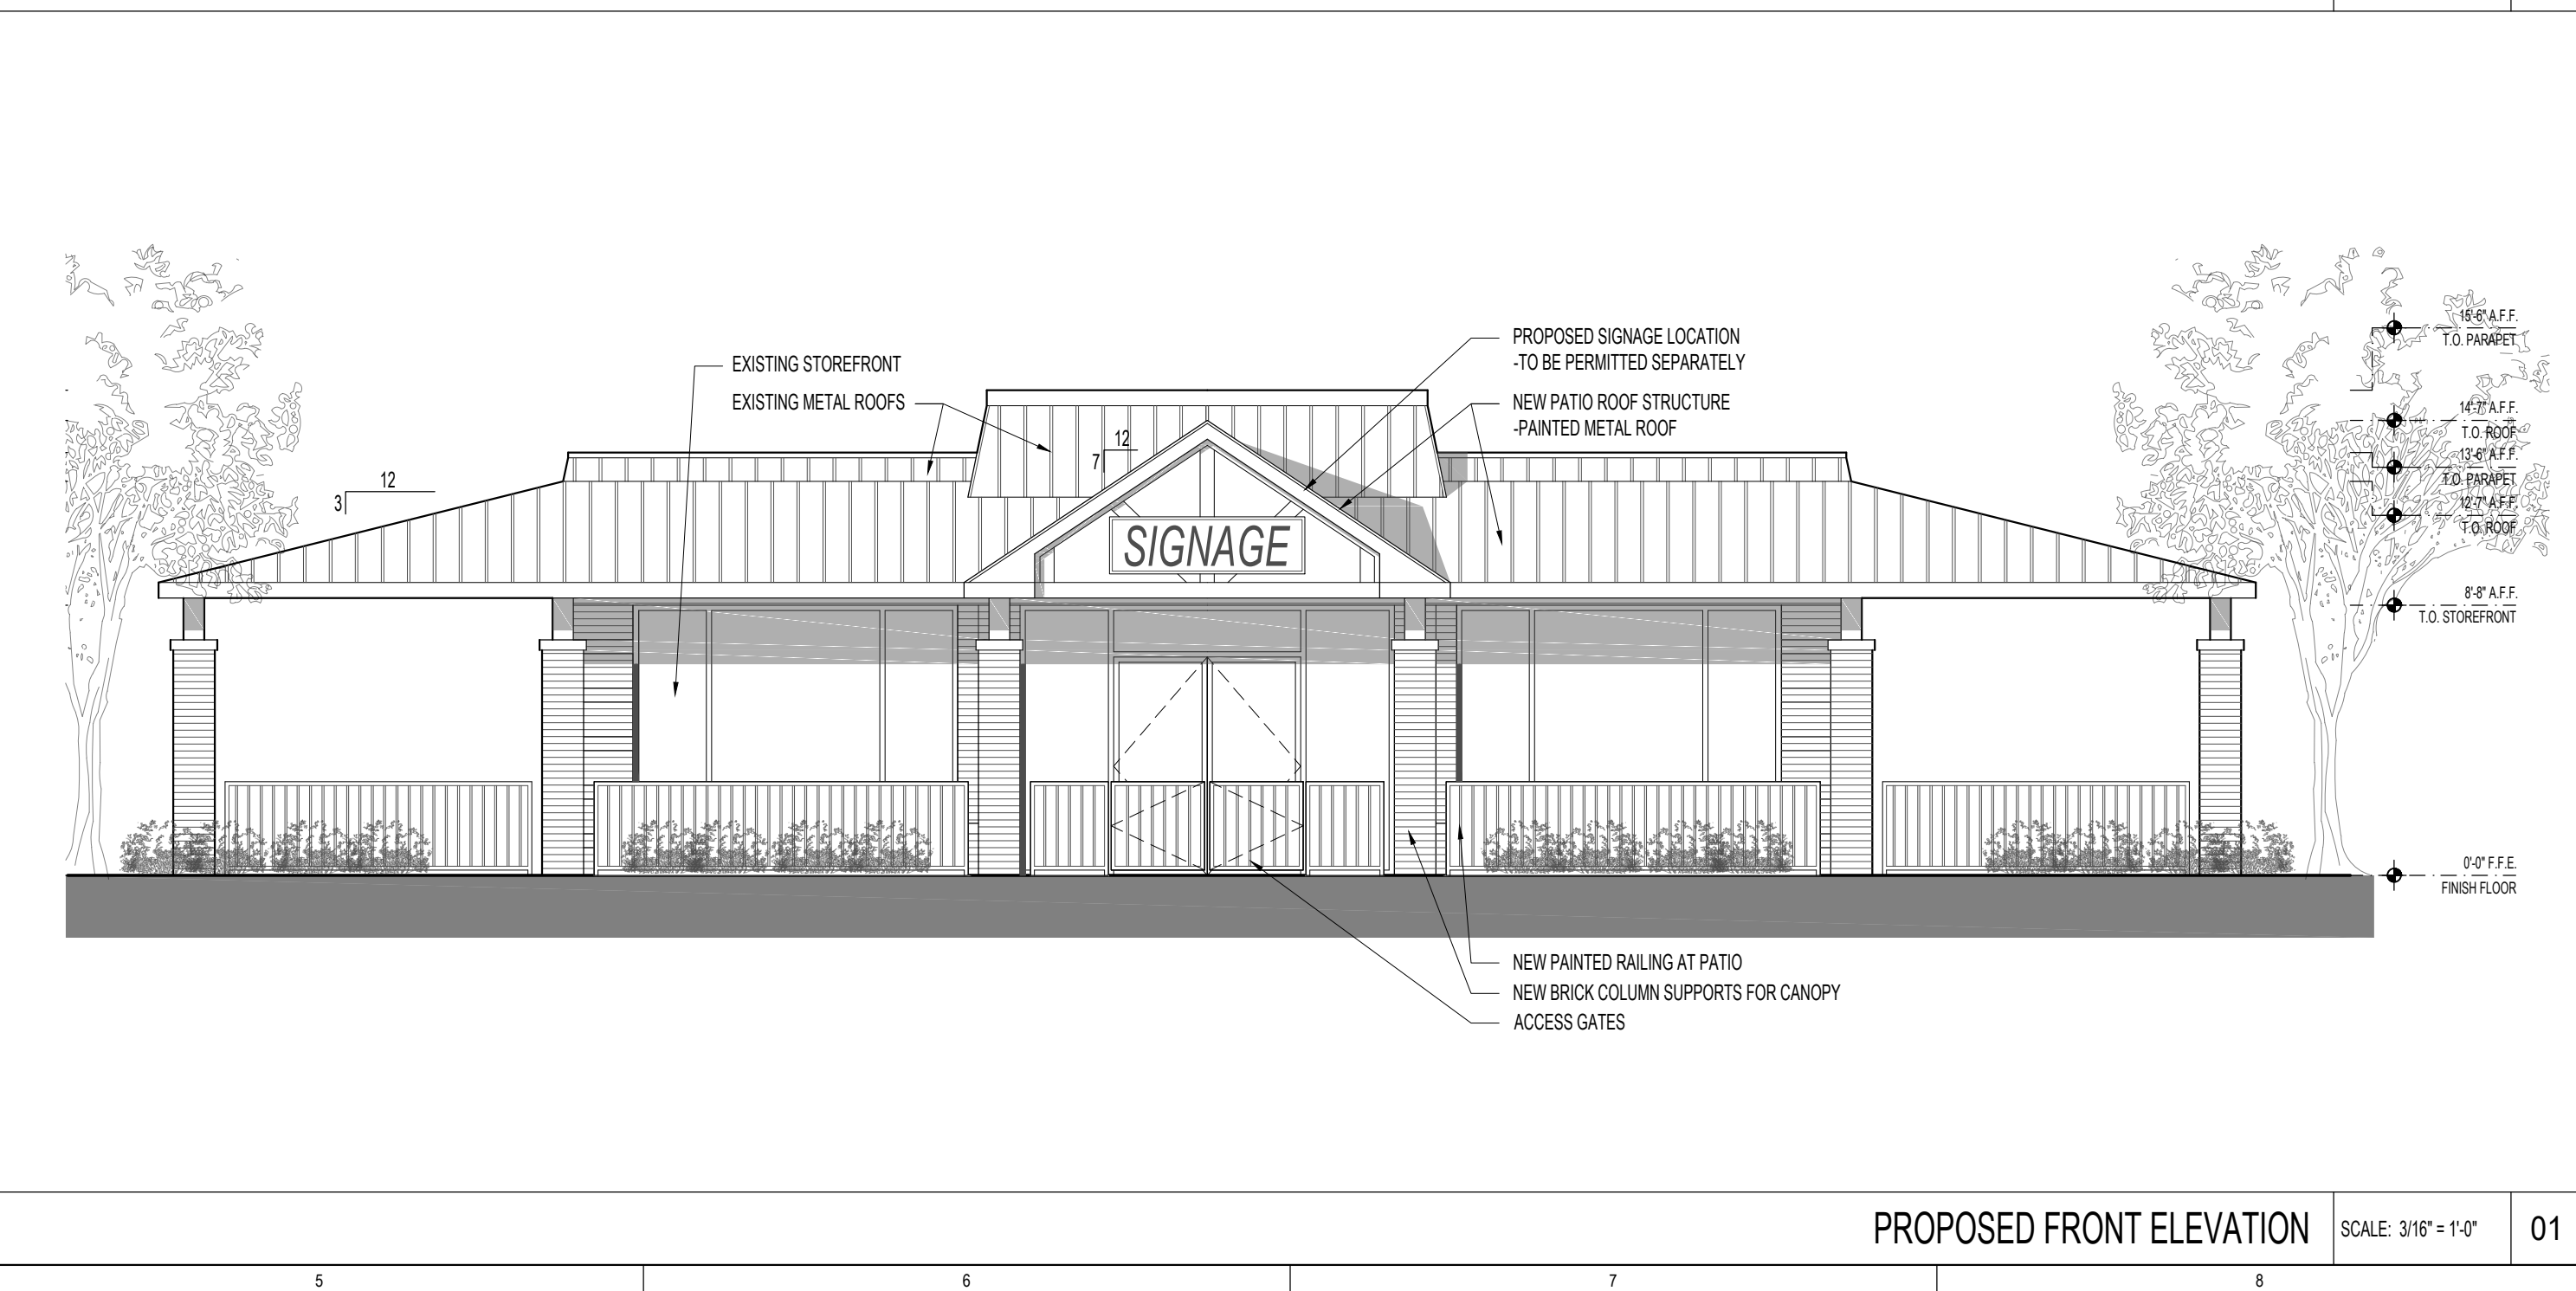

PROPOSED FRONT ELEVATION SCALE: 3/16" = 1'-0" 01