


SITE PLAN

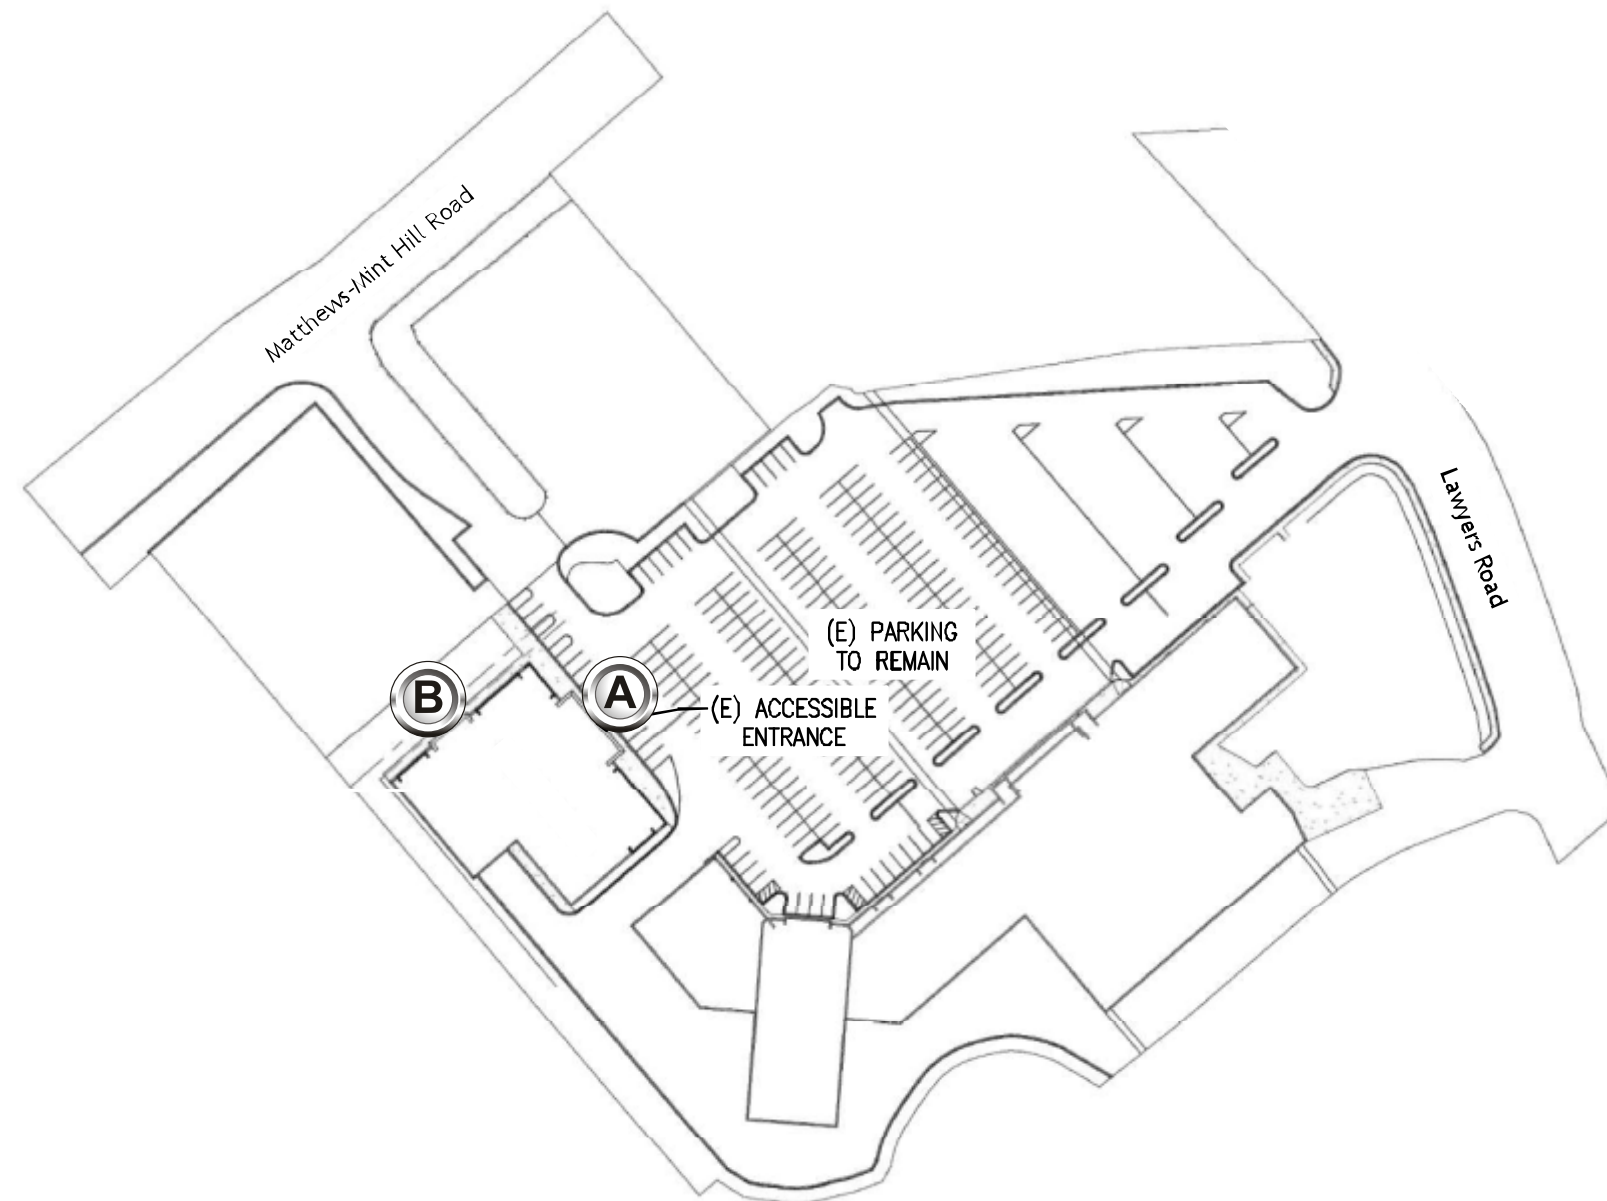

CUSTOMER APPROVAL

Customer Signature _____

Date _____

SIGNAGE SPECIFICATIONS

- (A) CHANNEL LETTERS MOUNTED ON RACEWAY**
Manufacture and Install (1) set of Channel Letters on Raceway
- (B) ILLUM. CHANNEL LOGO**
Manufacture and Install (1) Channel Logo

COAST SIGN
1500 W. Embassy St. Anaheim, CA 92802 714.520.9144


Date: 03-02-2022
Scale: NTS
Drawn: WA
PM: GA

Project Name: PLANET FITNESS
Address: 6908 Matthews
City / State / Zip: Mint Hill, NC 28227
Notes:

This is an original unpublished drawing created by Coast Sign, Inc. It is submitted for your personal use in conjunction with a project being planned for you by Coast Sign, Inc. And shall not be reproduced, used by or disclosed to any firm or corporation for any purpose whatsoever without written permission.



No.	Designer	Date	Revision Notes	No.	Designer	Date	Revision Notes
1				7			
2				8			
3				9			
4				10			
5				11			
6				12			

DESIGN DRAWING 1 of 3
Request Number:
PRJ-PFIT-169745

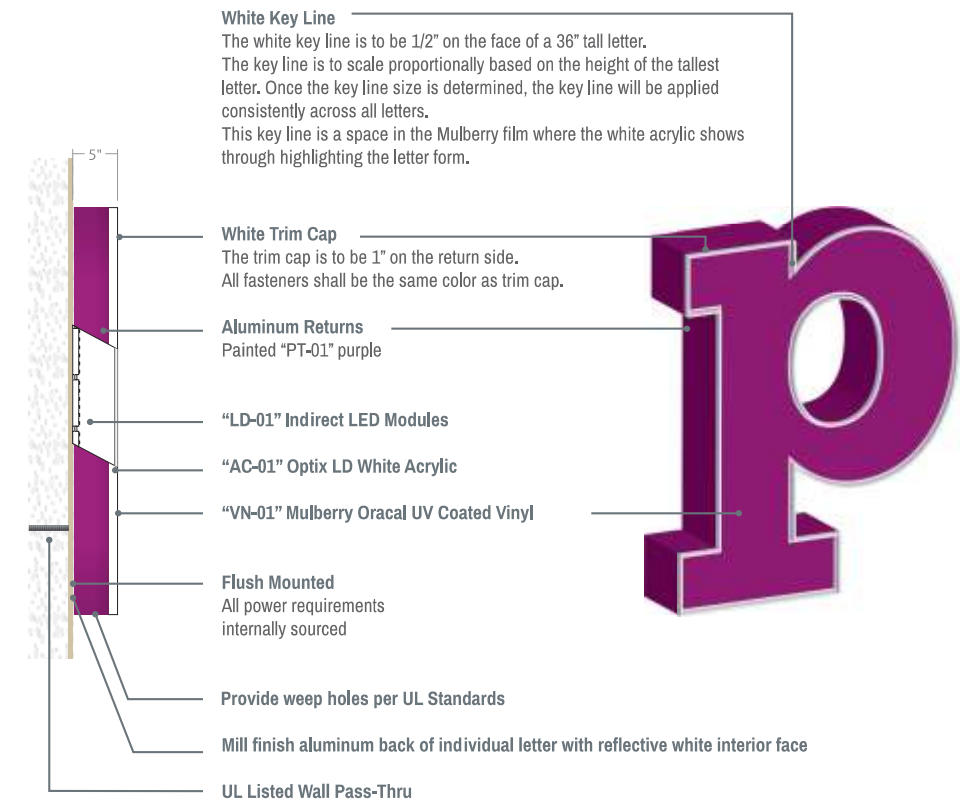

Scale: 1/4" = 1'-0"

**NOTES: NO CONNECTION AVAILABLE.
WILL HAVE TO CONNECT TO AN EXISTING
CIRCUIT OR RUN A NEW ONE.**

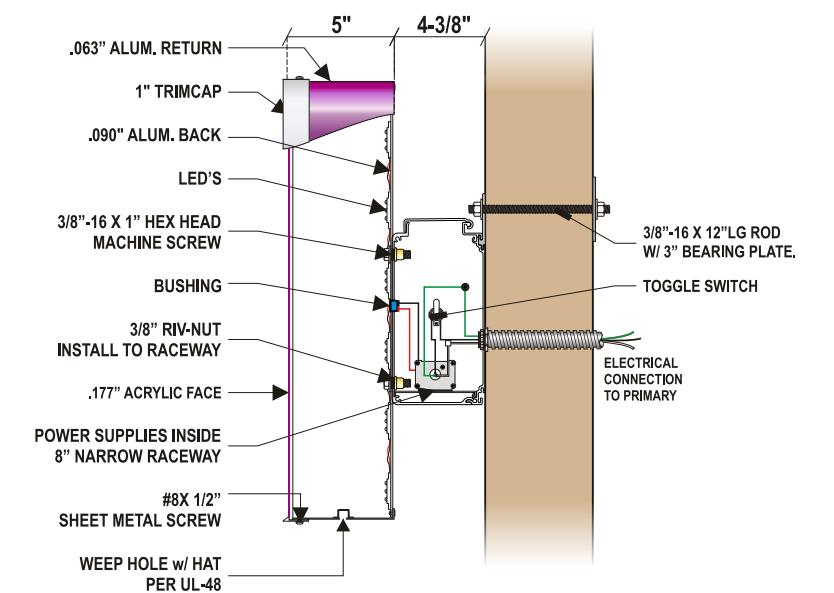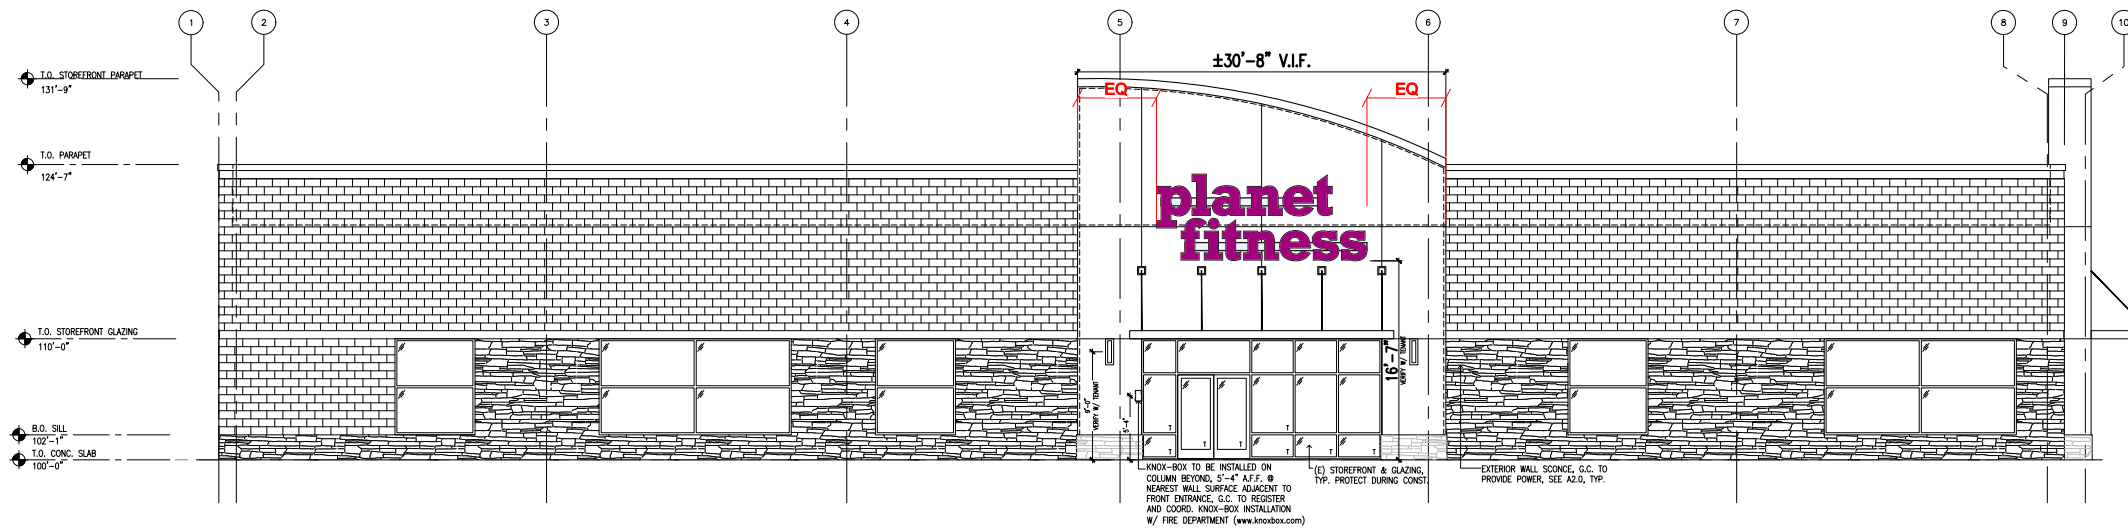

SECTION DETAIL @ FACE LIT REMOTE CH/LTRS

Scale: 1 1/2" = 1'-0"



Scale: 1/16"=1'-0"

CUSTOMER APPROVAL

Customer Signature

Date _____

 COAST SIGN 1500 W. Embassy St. Anaheim, CA 92802 714.520.9144	Date: 03-02-2022	Project Name: PLANET FITNESS	This is an original unpublished drawing created by Coast Sign, Inc. It is submitted for your personal use in conjunction with a project being planned for you by Coast Sign, Inc., And shall not be reproduced, used by or disclosed to any firm or corporation for any purpose whatsoever without written permission.	No.	Designer	Date	Revision Notes	No.	Designer	Date	Revision Notes	DESIGN DRAWING 2 of 3 Request Number: PRJ-PFIT-169745
	Scale: NTS	Address: 6908 Matthews		1				7				
	Drawn: WA	City / State / Zip: Mint Hill, NC 28227		2				8				
	PM: GA	Notes:		3				9				
				4				10				
				5				11				
				6				12				

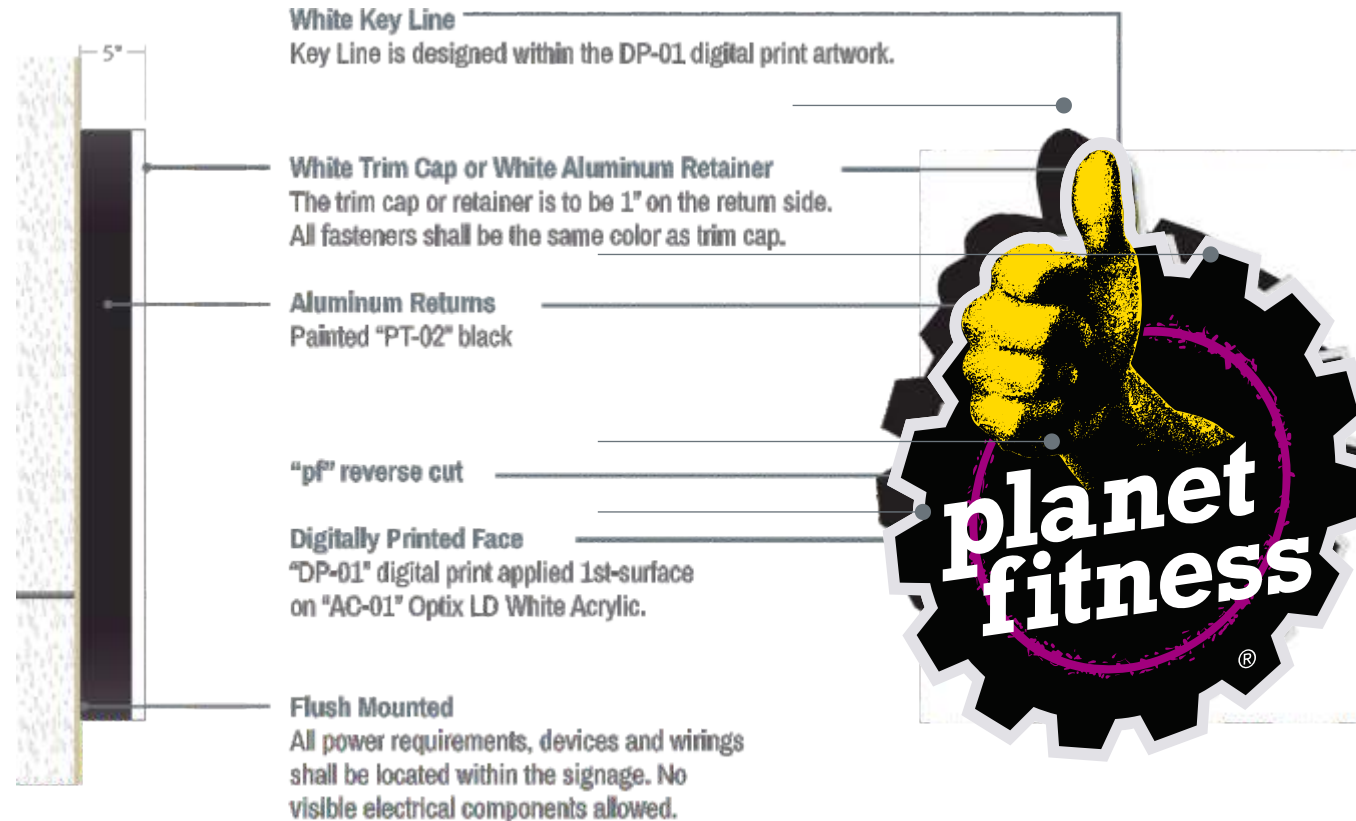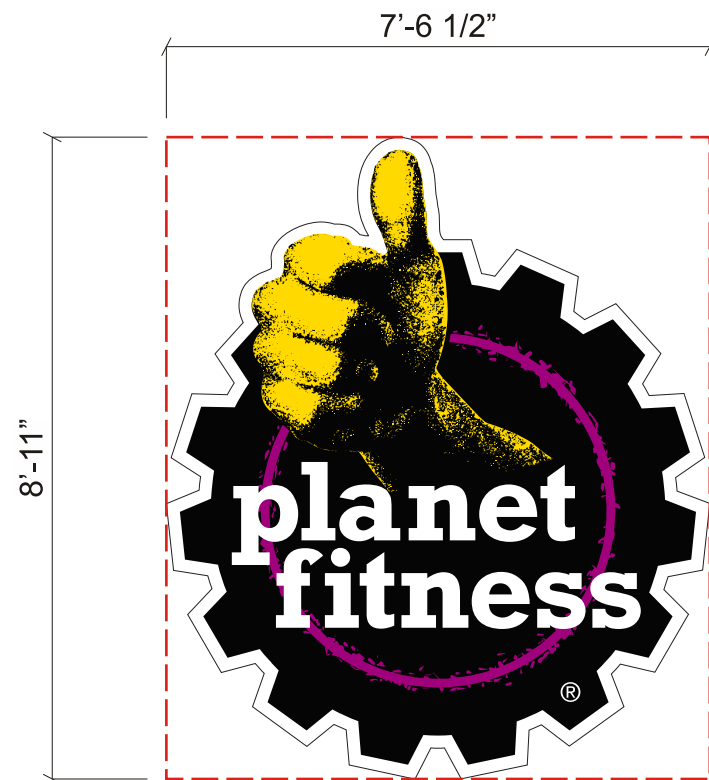


B FRONT VIEW @ ILLUMINATED LOGO

Scale: 3/8" = 1'-0"

67.24 sq.ft

NOTES: NO CONNECTION AVAILABLE.
WILL HAVE TO CONNECT TO AN EXISTING
CIRCUIT OR RUN A NEW ONE.

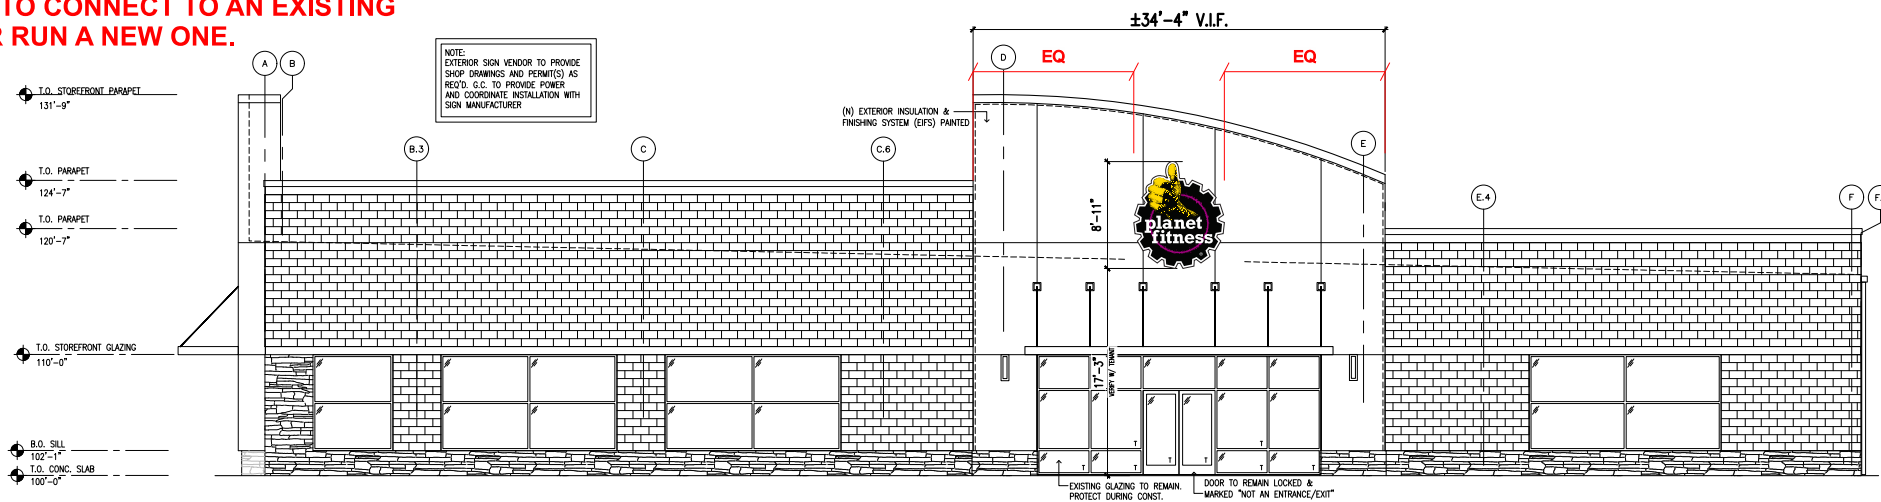

B SOUTH ELEVATION @ ILLUMINATED CHANNEL LETTERS

Scale: 1/16"=1'-0"

CUSTOMER APPROVAL

Customer Signature _____

Date _____

COAST SIGN
1500 W. Embassy St. Anaheim, CA 92802 714.520.9144

Date: 03-02-2022 Project Name: PLANET FITNESS
Scale: NTS Address: 6908 Matthews
Drawn: WA City / State / Zip: Mint Hill, NC 28227
PM: GA Notes:

This is an original unpublished drawing created by Coast Sign, Inc. It is submitted for your personal use in conjunction with a project being planned for you by Coast Sign, Inc., And shall not be reproduced, used by or disclosed to any firm or corporation for any purpose whatsoever without written permission.

No.	Designer	Date	Revision Notes	No.	Designer	Date	Revision Notes	DESIGN DRAWING 3 of 3
1				7				Request Number: PRJ-PFIT-169745
2				8				
3				9				
4				10				
5				11				
6				12				