Figure 1

S:\Engineering\CAD\Misc Projects\Infrastructure\SANITARY FLOW DIRECTIONS\ACAD-Infrastructure Schematic FLOW DIRECTIONS-2007.dwg

JOHN C. WHITNEY, P.E.
TOWN ENGINEER
N.Y.S. LICENSE NO. 66900

TOWN OF GRAND ISLAND
ENGINEERING DEPT.
2255 BASELINE RD.
GRAND ISLAND, NY 14072

No.	REVISION	DATE

ANY ALTERATION OR ADDITION TO SURVEY DRAWING DESIGN SPECIFICATION PLAN OR REPORT IS IN VIOLATION OF SECTION 7208 PROVISION 2 OF THE N.Y.S. EDUCATION LAW.

JOB NAME: SANITARY FLOW	
DRAWING NAME: GRAND ISLAND SANITARY FLOW DIRECTIONS	
DESIGNED:	DATE:
DRAWN: KPL	DATE: 07/23/10
CHECKED:	DATE:
APPROVED:	DATE:
JOB No.	SHEET: 8 OF 8

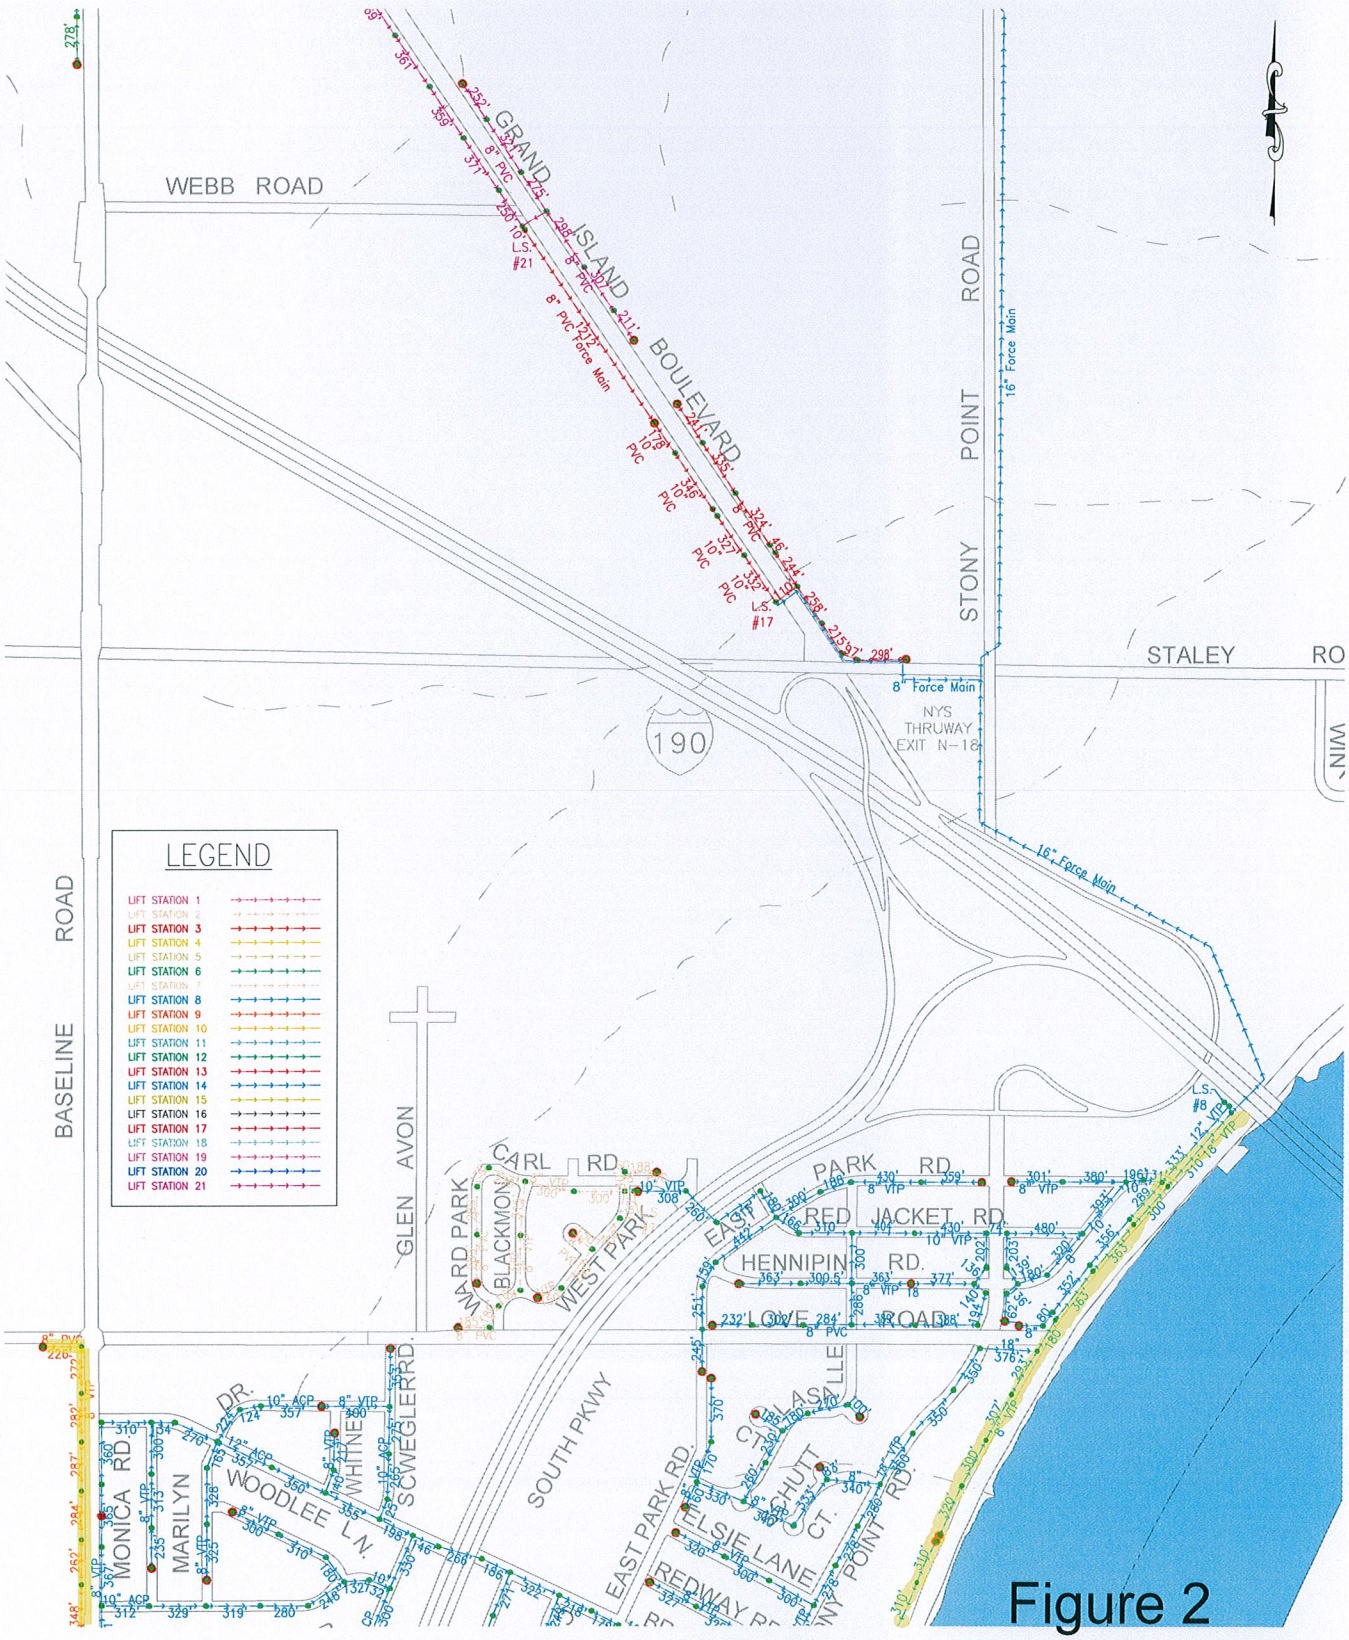

Figure 2

JOHN C. WHITNEY, P.E.
TOWN ENGINEER
N.Y.S. LICENSE NO. 66900

TOWN OF GRAND ISLAND
ENGINEERING DEPT.
2255 BASELINE RD.
GRAND ISLAND, NY 14072

No.	REVISION	DATE

ANY ALTERATION OR ADDITION TO SURVEY DRAWING DESIGN SPECIFICATION PLAN OR REPORT IS IN VIOLATION OF SECTION 7208 PROVISION 2 OF THE N.Y.S. EDUCATION LAW.

JOB NAME: SANITARY FLOW	
DRAWING NAME: GRAND ISLAND SANITARY FLOW DIRECTIONS	
DESIGNED:	DATE:
DRAWN: KPL	DATE: 07/23/10
CHECKED:	DATE:
APPROVED:	DATE:
JOB No.	SHEET: 7 OF 8

S:\Engineering\CAD\Misc Projects\Infrastructure\SANITARY FLOW DIRECTIONS\ACAD-Infrastructure Schematic FLOW DIRECTIONS-2007.dwg

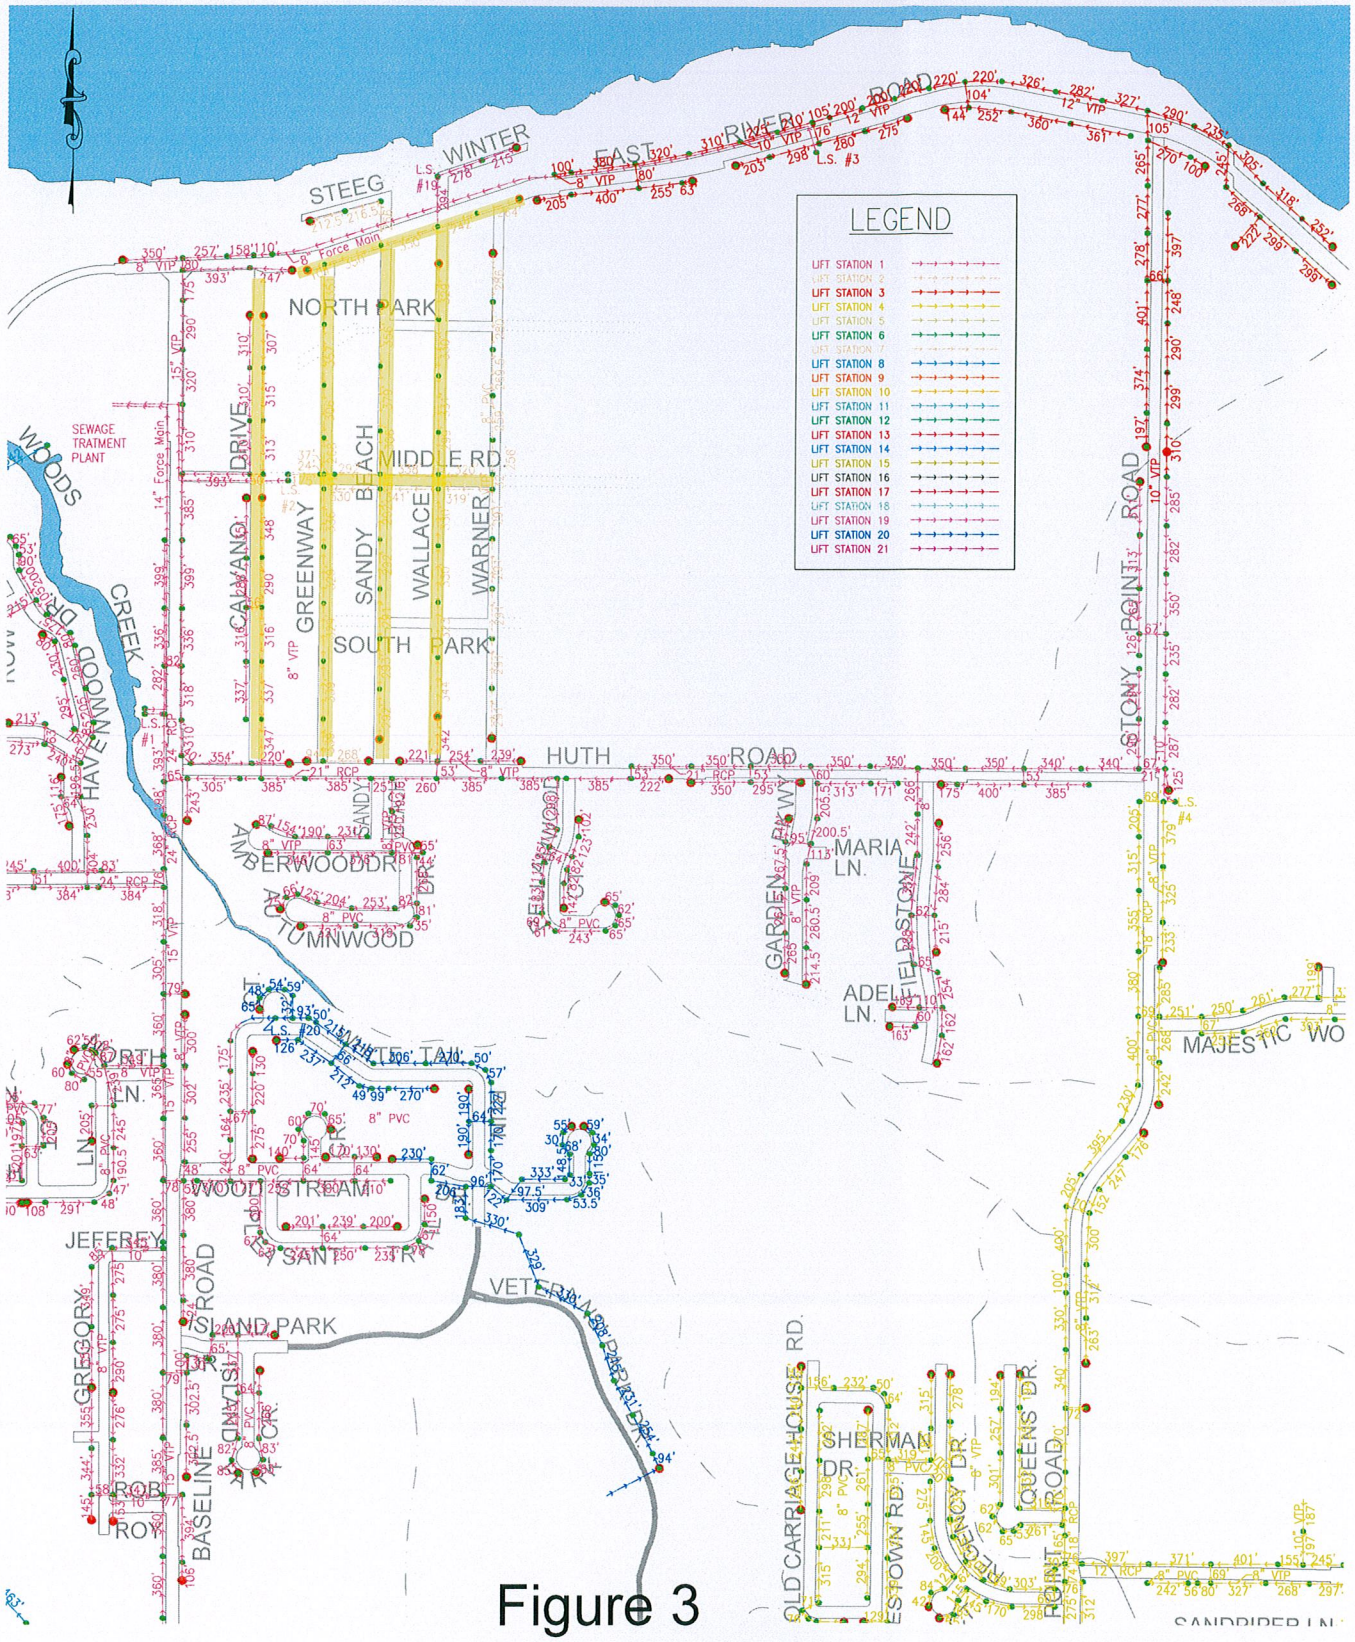

Figure 3

JOHN C. WHITNEY, P.E.
TOWN ENGINEER
N.Y.S. LICENSE NO. 66900

TOWN OF GRAND ISLAND
ENGINEERING DEPT.
2255 BASELINE RD,
GRAND ISLAND, NY 14072

No.	REVISION	DATE

ANY ALTERATION OR ADDITION TO SURVEY DRAWING DESIGN SPECIFICATION PLAN OR REPORT IS IN VIOLATION OF SECTION 7208 PROVISION 2 OF THE N.Y.S. EDUCATION LAW.

JOB NAME: SANITARY FLOW	
DRAWING NAME: GRAND ISLAND SANITARY FLOW DIRECTIONS	
DESIGNED:	DATE:
DRAWN: KPL	DATE: 07/23/10
CHECKED:	DATE:
APPROVED:	DATE:
JOB No.	SHEET: 2 OF 8

S:\Engineering\CAD\Misc Projects\Infrastructure\SANITARY FLOW DIRECTIONS\ACAD-Infrastructure Schematic FLOW DIRECTIONS-2007.dwg