200 100 0 200 400

SCALE: 1" = 200'

REVISIONS		
No.	DESCRIPTION	DATE

IMEG

623 26TH AVENUE
ROCK ISLAND, IL 61201

PH: 309.788.0673
FAX: 309.788.5867
www.imegcorp.com

Illinois Design Firm Registration #184.007637-0014

KEWANEE SOUTH STREET PATH

KEWANEE, ILLINOIS

TRAIL EXHIBIT - OVERALL

IMEG Project No: 20003415.00

File Name: 20003415.00 TRAIL EXHIBIT.dwg

© COPYRIGHT 2020
ALL RIGHTS RESERVED

Field Book No:####

Drawn By: NJL

Checked By: LRR

Date: 9/18/2020

C-1

Tuesday, September 29, 2020 4:19:52 PM
G:\2020\20003415.00\DESIGN\CIVIL\C3D\SOURCE\20003415.00 TRAIL EXHIBIT.DWG

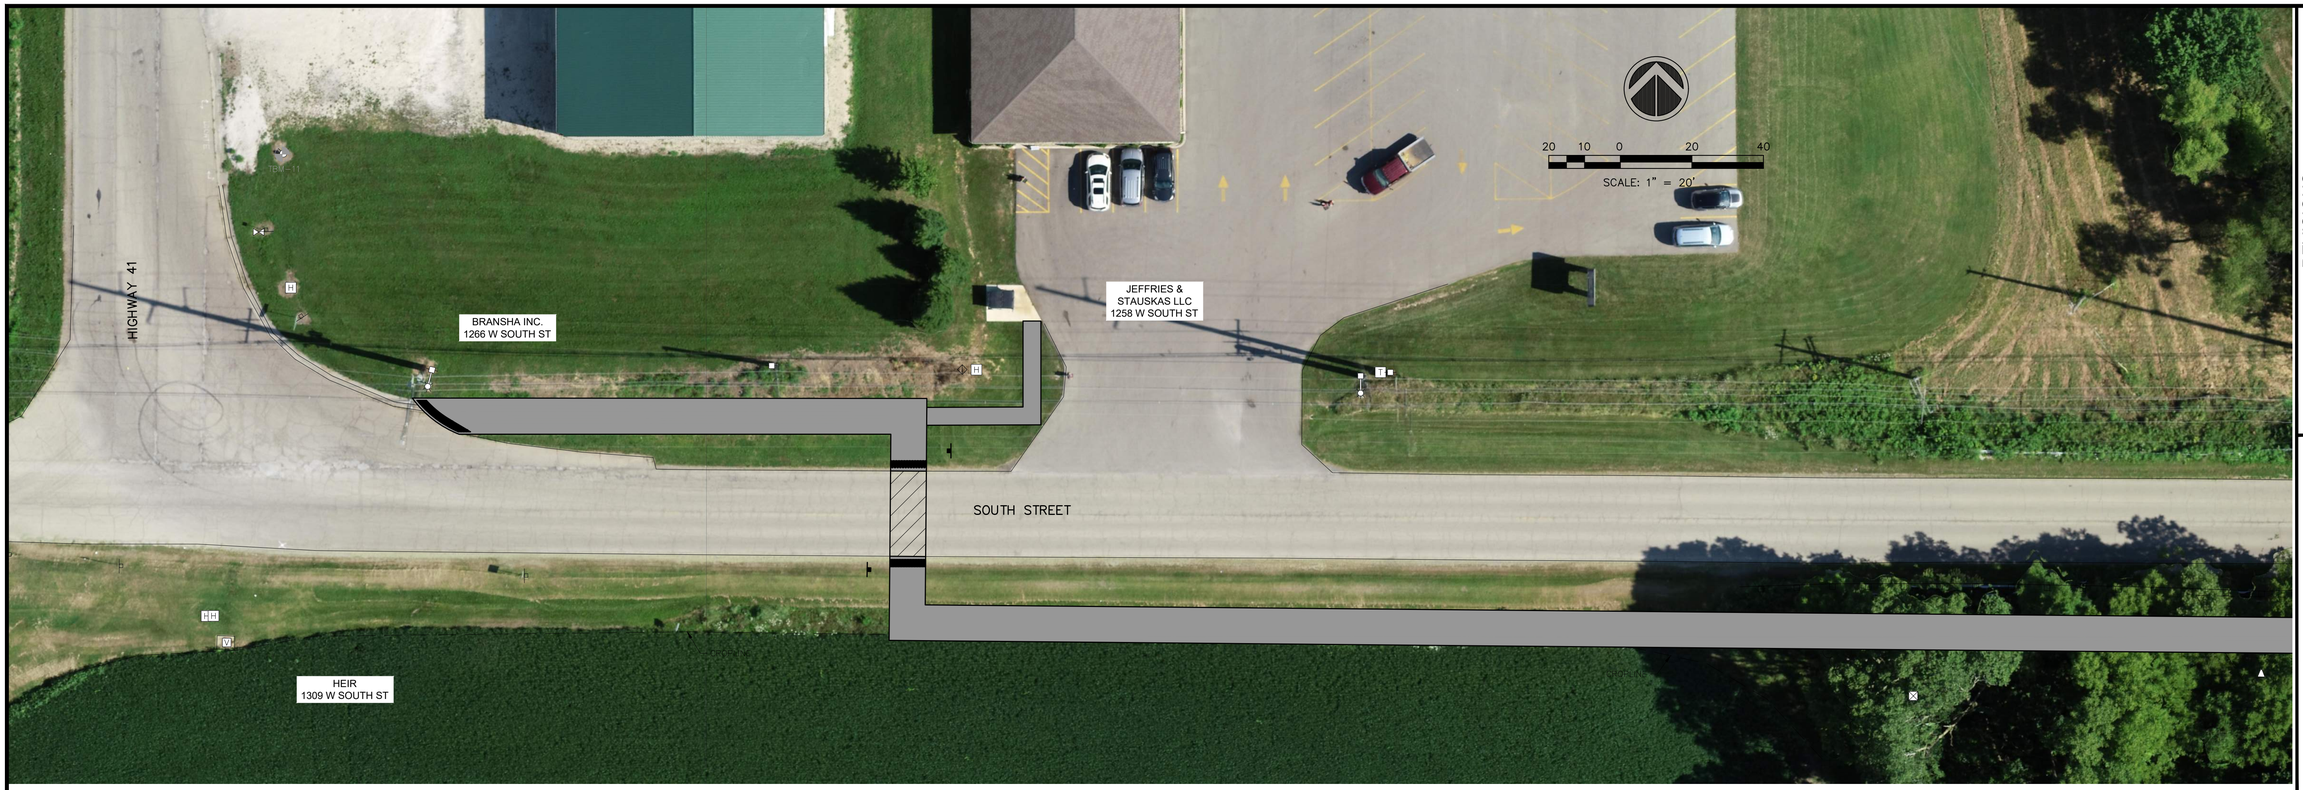

REVISIONS		
No.	DESCRIPTION	DATE

IMEG
623 26TH AVENUE
ROCK ISLAND, IL 61201
PH: 309.788.0673
FAX: 309.788.5987
www.imegcorp.com
Illinois Design Firm Registration #184.007637-0014

KEWANEE SOUTH STREET PATH

KEWANEE, ILLINOIS

TRAIL EXHIBIT - I

IMEG Project No: 20003415.00

File Name: 20003415.00 TRAIL EXHIBIT.dwg

© COPYRIGHT 2020
ALL RIGHTS RESERVED

Field Book No:####

Drawn By: NJL

Checked By: LRR

Date: 9/18/2020

C-2

Tuesday, September 29, 2020 4:20:19 PM
G:\2020\20003415.00\DESIGN\CIVIL\C3D\SOURCE\20003415.00 TRAIL EXHIBIT.DWG

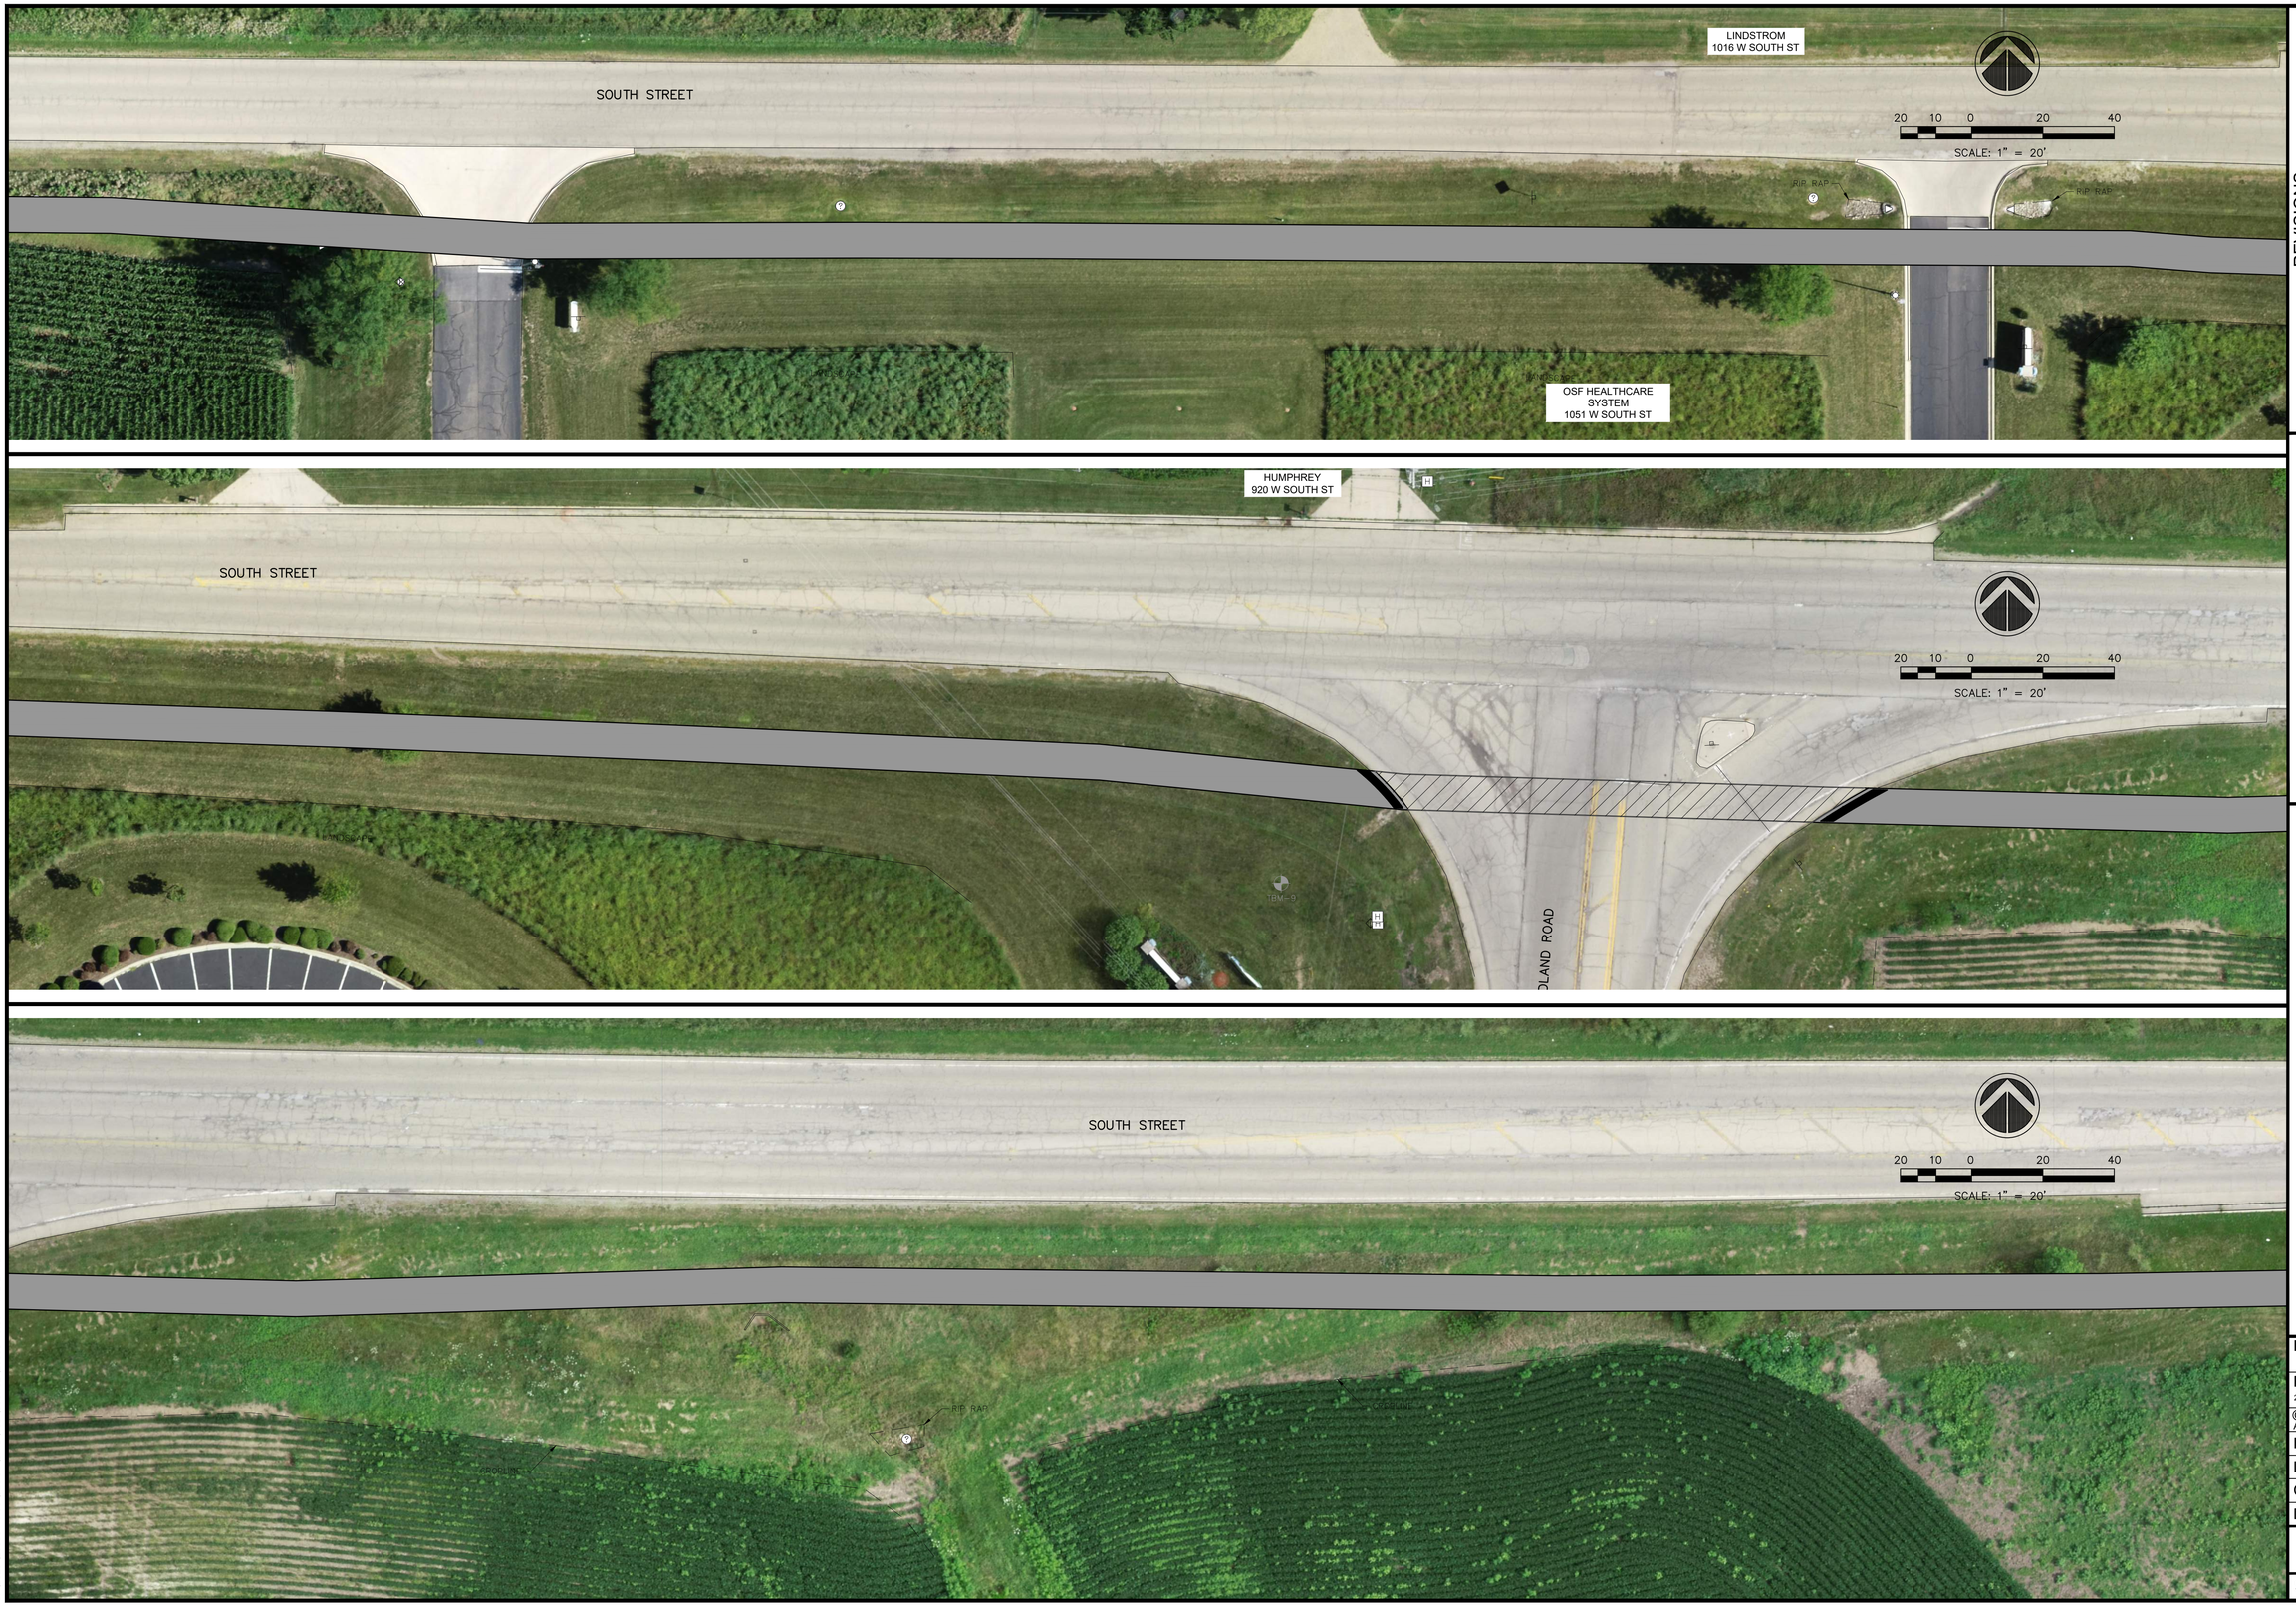

No.	REVISIONS DESCRIPTION	DATE

IMEG
623 26TH AVENUE
ROCK ISLAND, IL 61201
PH: 309.788.0673
FAX: 309.788.5987
www.imegcorp.com
Illinois Design Firm Registration #184.007637-0014

KEWANEE SOUTH STREET PATH
KEWANEE, ILLINOIS

TRAIL EXHIBIT - II

IMEG Project No: 20003415.00

File Name: 20003415.00 TRAIL EXHIBIT.dwg

© COPYRIGHT 2020
ALL RIGHTS RESERVED

Field Book No:####

Drawn By: NJL

Checked By: LRR

Date: 9/18/2020

C-3

Sheet 3 of 8

Tuesday, September 29, 2020 4:20:46 PM
G:\2020\20003415.00\DESIGN\CIVIL\C3D\SOURCE\20003415.00 TRAIL EXHIBIT.DWG

No.	DESCRIPTION	DATE

REVISIONS

IMEG
PH: 309.788.0673
FAX: 309.788.5987
www.imegcorp.com
622 26TH AVENUE
ROCK ISLAND, IL 61201
Illinois Design Firm Registration #184.001637-0014

KEWANEE SOUTH STREET PATH

KEWANEE, ILLINOIS

TRAIL EXHIBIT - III

IMEG Project No: 20003415.00

File Name: 20003415.00 TRAIL EXHIBIT.dwg

© COPYRIGHT 2020
ALL RIGHTS RESERVED

Field Book No: ####

Drawn By: NJL

Checked By: LRR

Date: 9/18/2020

C-4

Tuesday, September 29, 2020 4:21:16 PM
G:\2020\20003415.00\DESIGN\CIVIL\C3D\SOURCE\20003415.00 TRAIL EXHIBIT.DWG

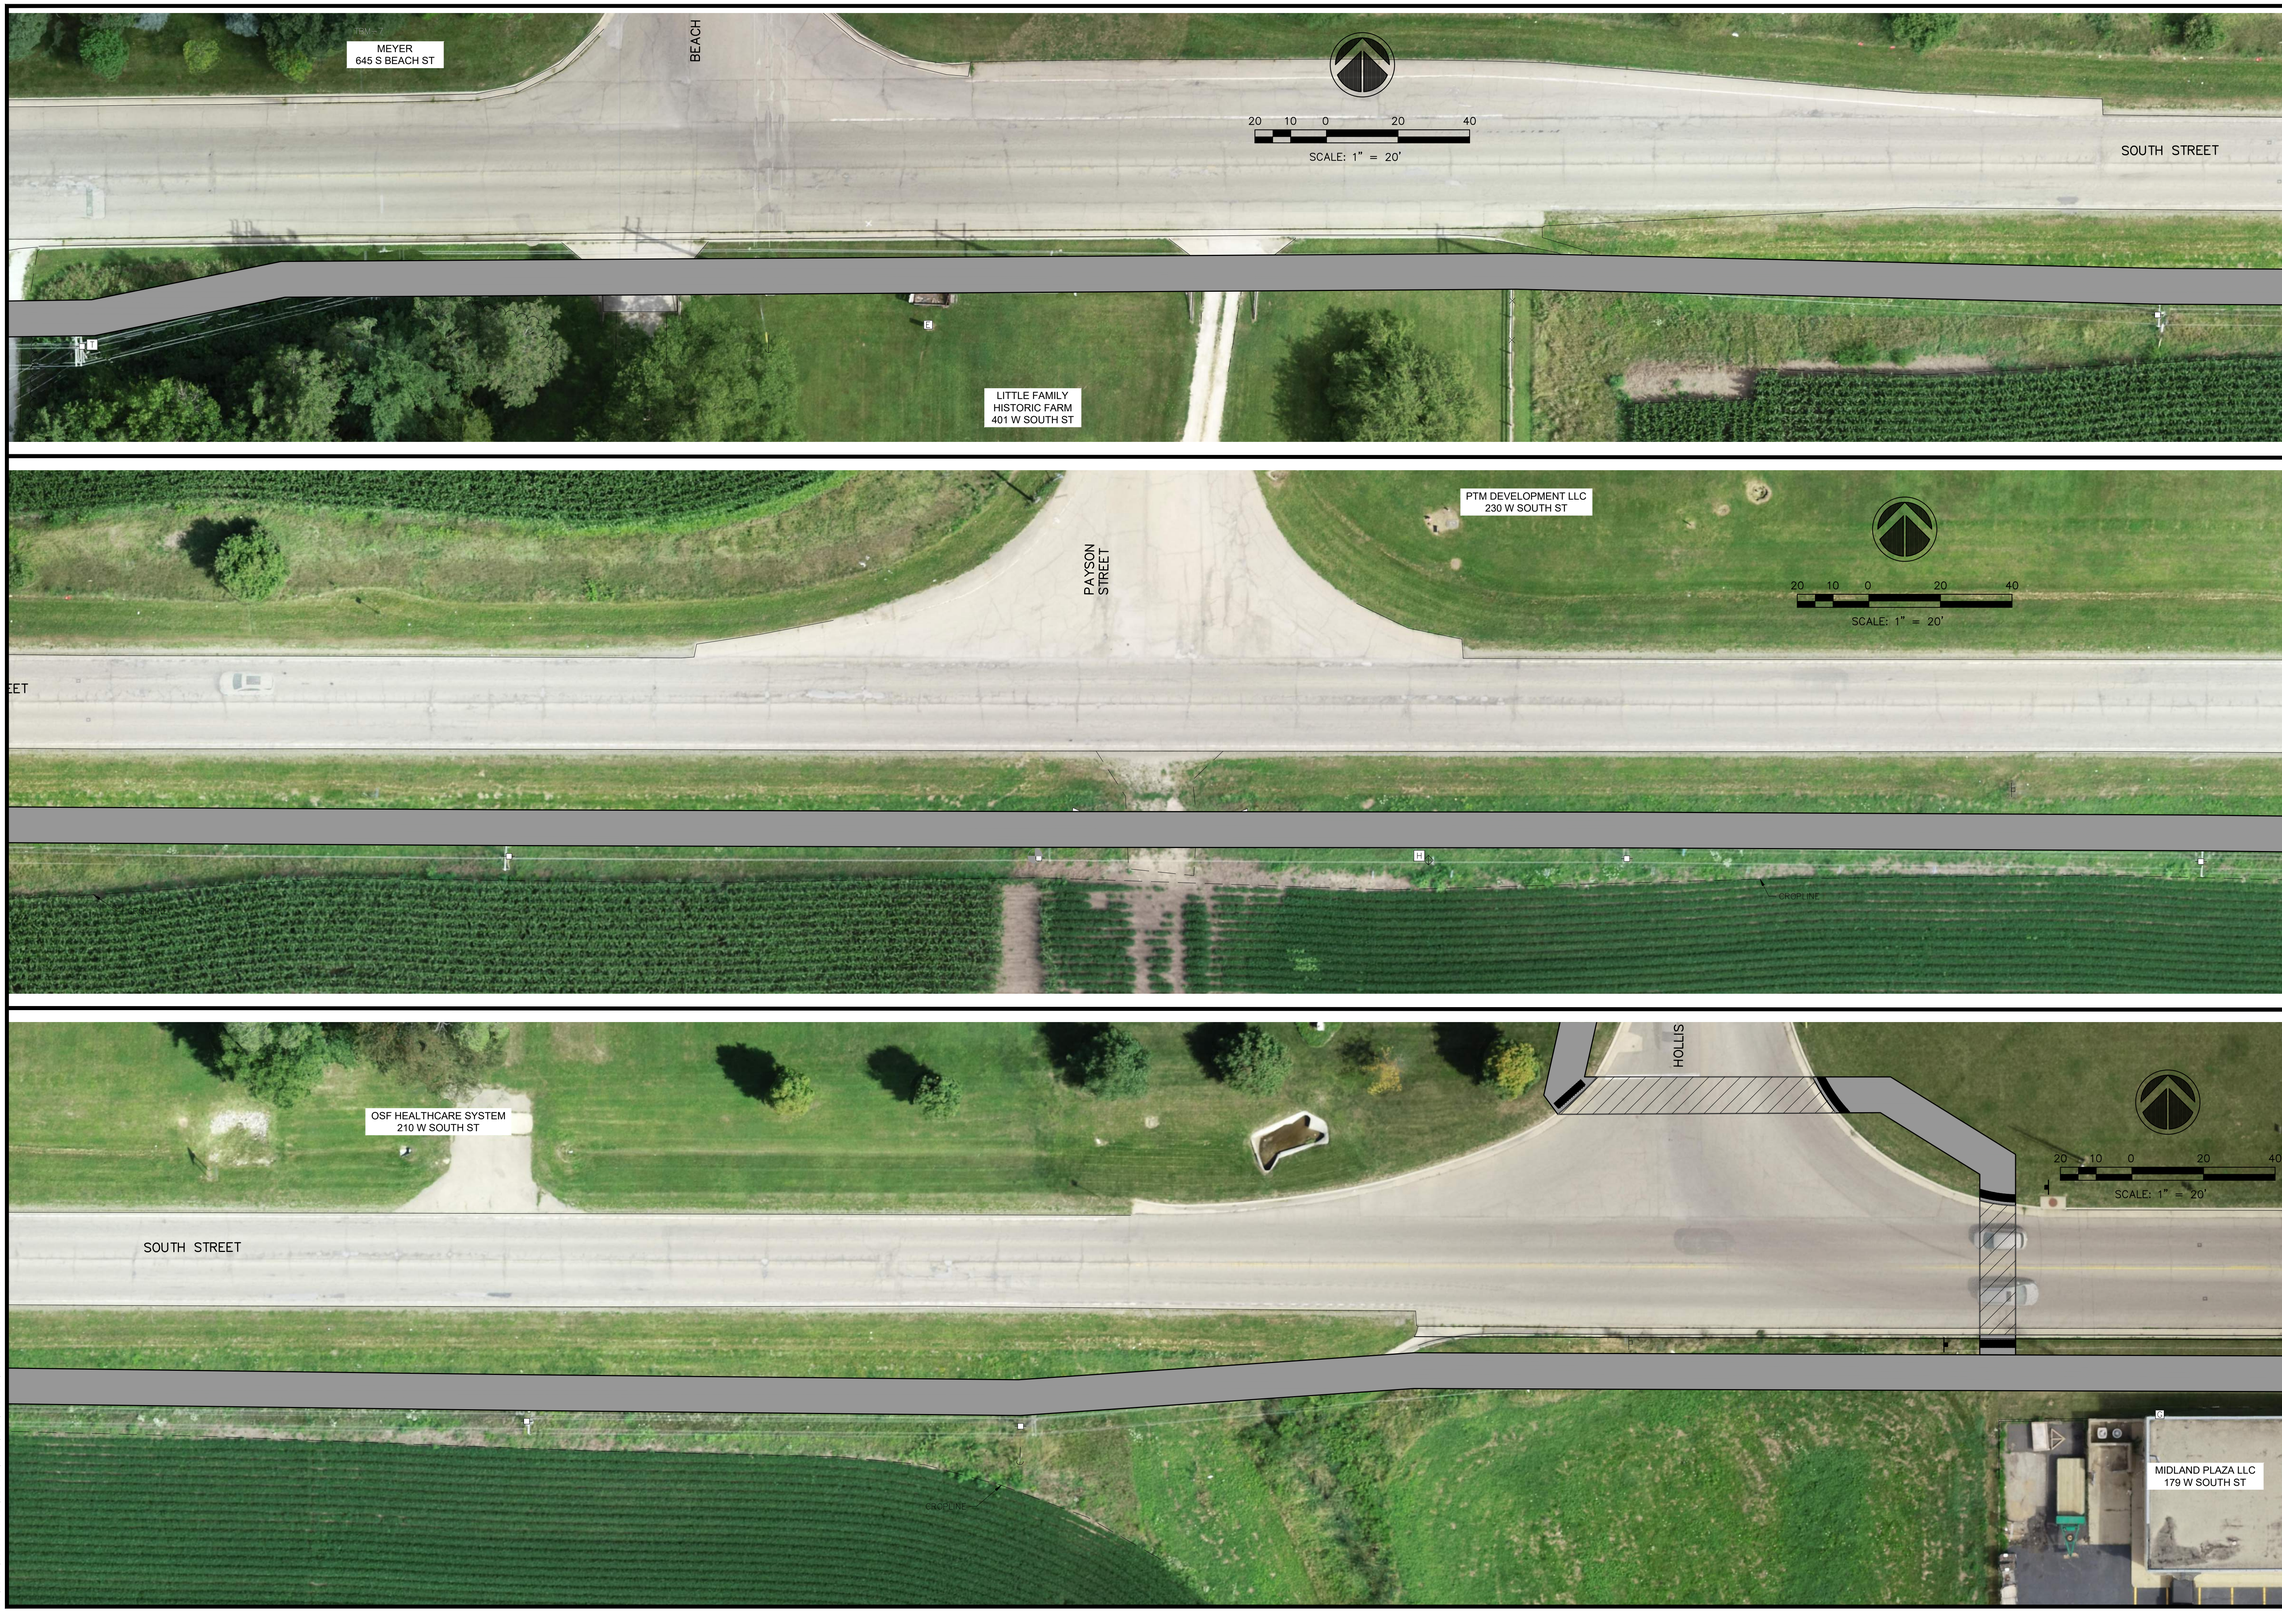

REVISIONS		
No.	DESCRIPTION	DATE

IMEG
623 26TH AVENUE
ROCK ISLAND, IL 61201
PH: 309.788.6973
FAX: 309.788.5867
www.imegcorp.com
Illinois Design Firm Registration #184.007637-0014

KEWANEE SOUTH STREET PATH

KEWANEE, ILLINOIS

TRAIL EXHIBIT - IV

IMEG Project No: 20003415.00

File Name: 20003415.00 TRAIL EXHIBIT.dwg

© COPYRIGHT 2020
ALL RIGHTS RESERVED

Field Book No:####

Drawn By: NJL

Checked By: LRR

Date: 9/18/2020

C-5

Tuesday, September 29, 2020 4:21:46 PM
G:\2020\20003415.00\DESIGN\CIVIL\C3D\SOURCE\20003415.00 TRAIL EXHIBIT.DWG

Tuesday, September 29, 2020 4:22:14 PM
G:\2020\20003415.00\DESIGN\CIVIL\C3D\SOURCE\20003415.00 TRAIL EXHIBIT.DWG

IMEG Project No: 20003415.00	KEWANEE SOUTH STREET PATH KEWANEE, ILLINOIS	IMEG 623 26TH AVENUE ROCK ISLAND, IL 61201 PH: 309.788.0673 FAX: 309.788.5967 www.imegcorp.com Illinois Design Firm Registration #184.007637-0014	REVISIONS
File Name: 20003415.00 TRAIL EXHIBIT.dwg	TRAIL EXHIBIT - V		No. / DESCRIPTION / DATE
© COPYRIGHT 2020 ALL RIGHTS RESERVED			
Field Book No: ####			
Drawn By: NJL			
Checked By: LRR			
Date: 9/18/2020			
C-6			
Sheet 6 of 8			

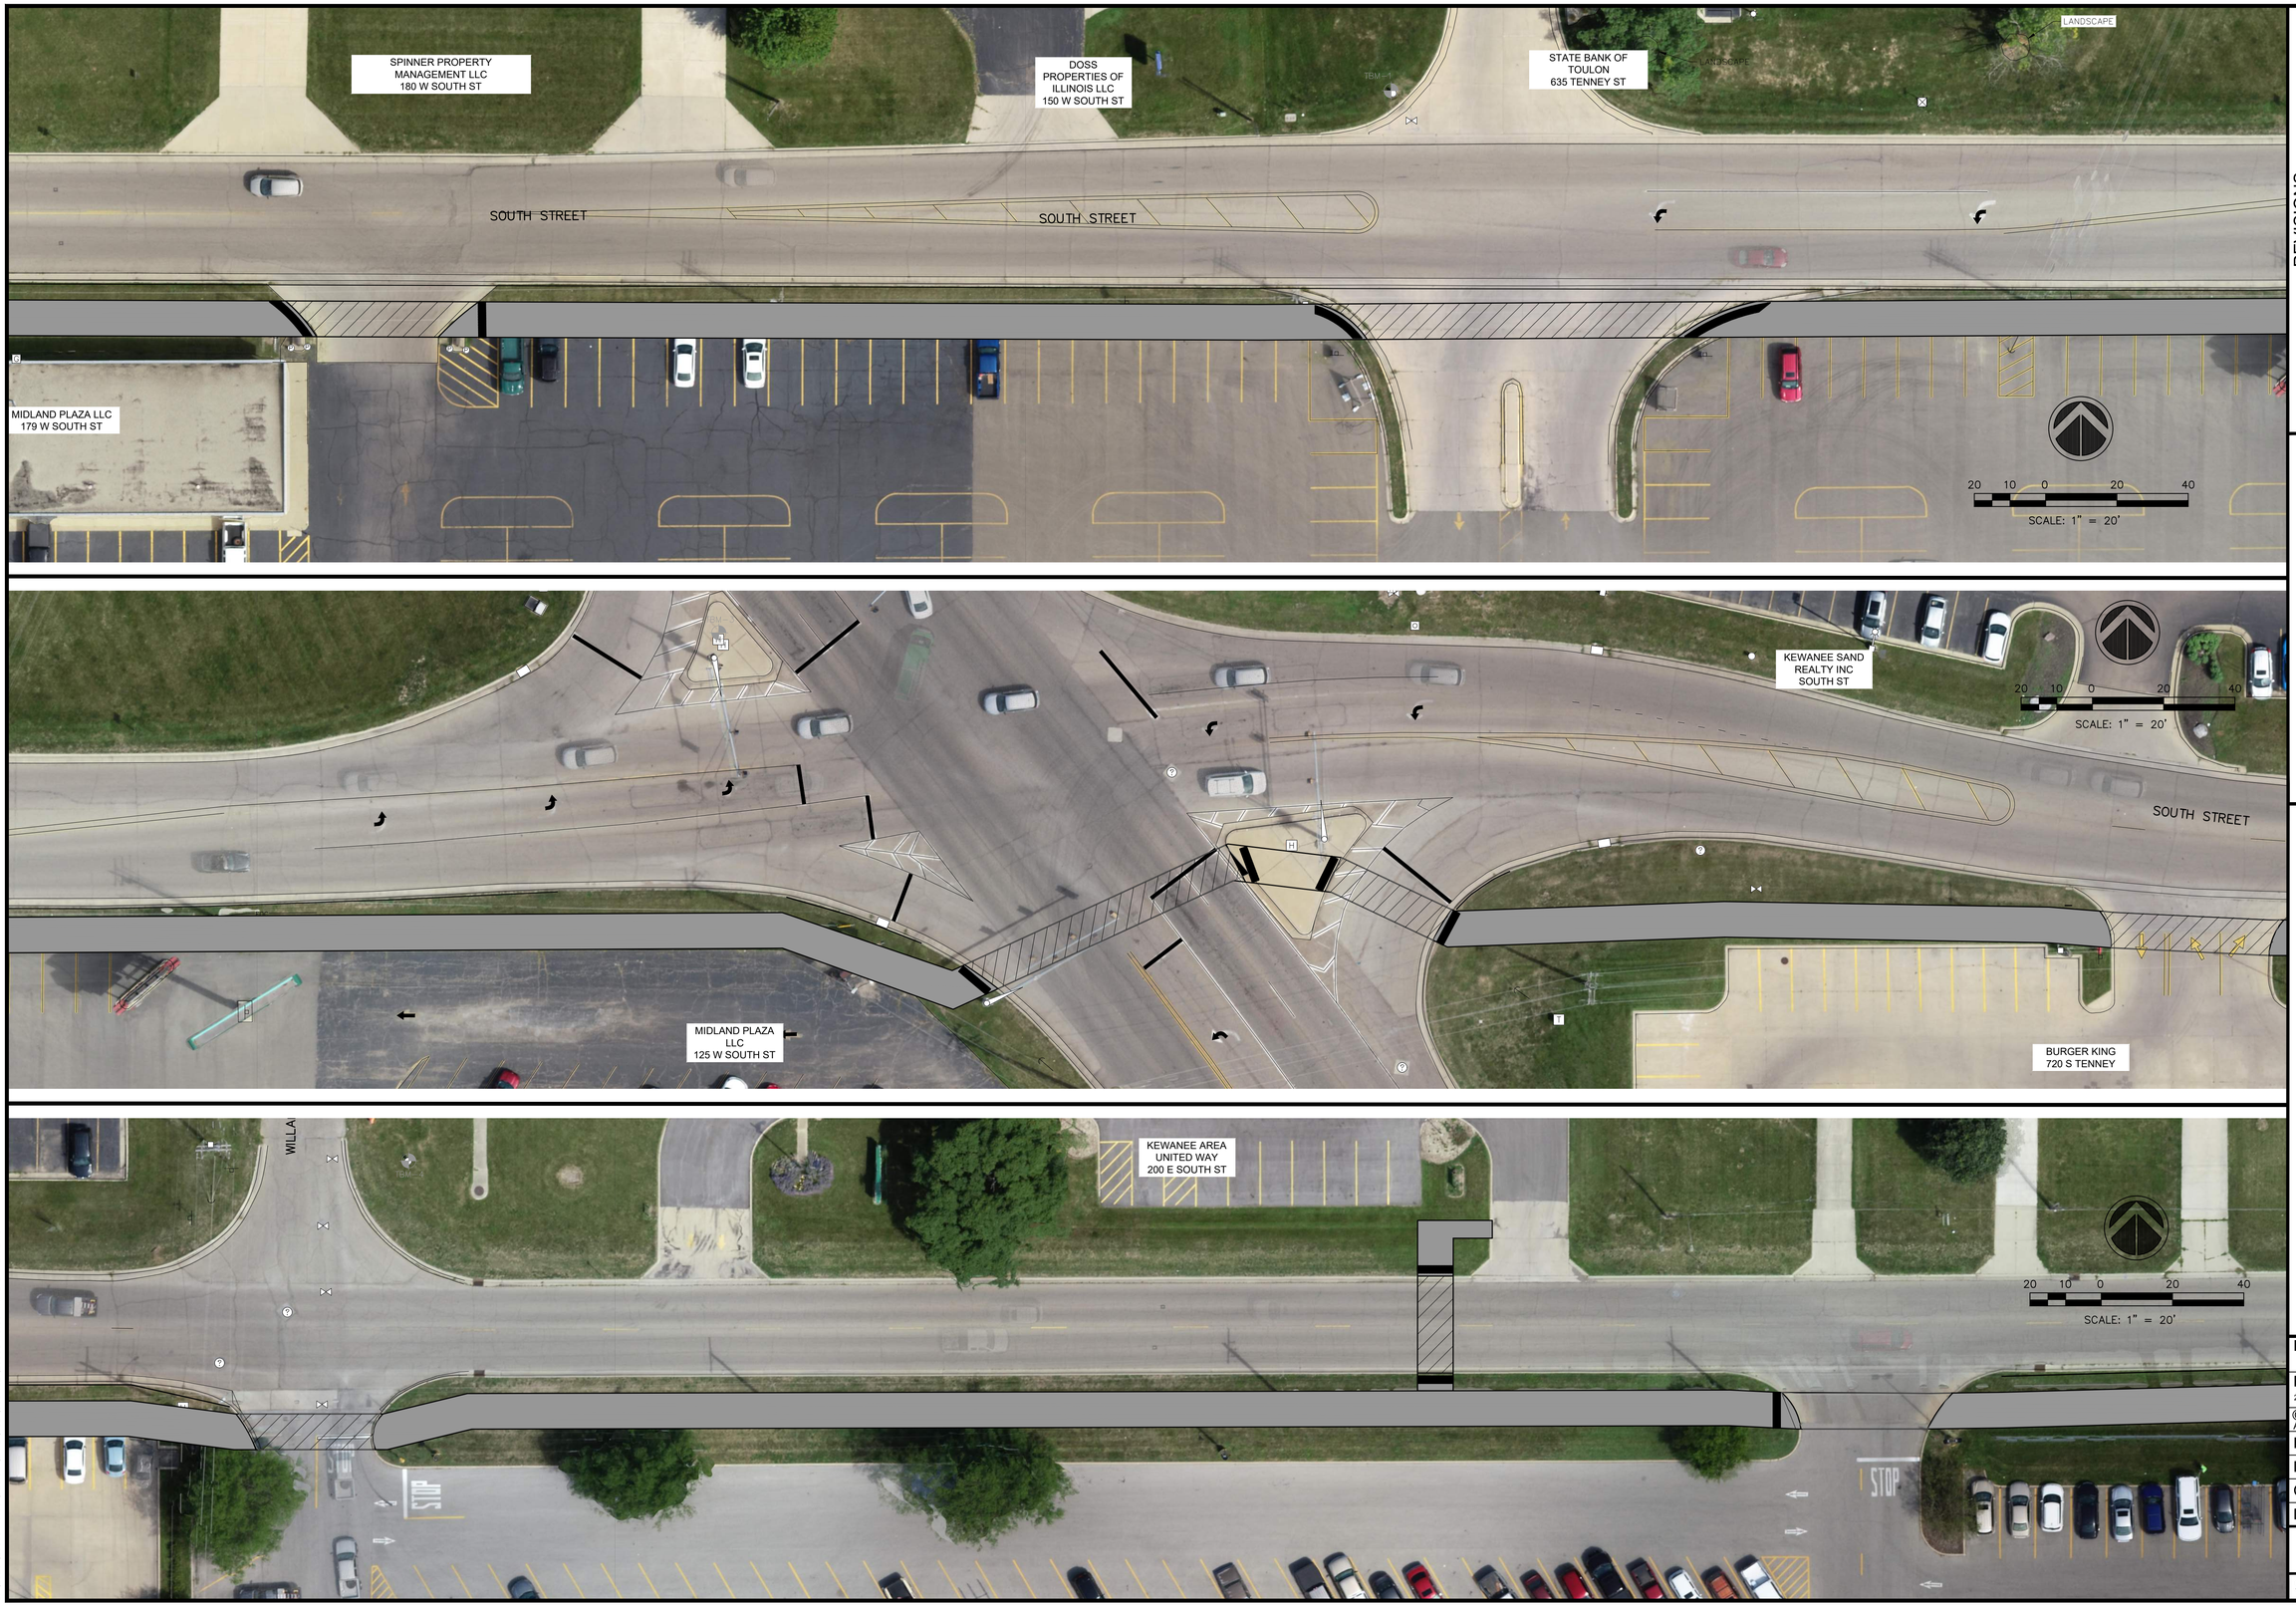

No.	REVISIONS DESCRIPTION	DATE

IMEG

623 26TH AVENUE
ROCK ISLAND, IL 61201

PH: 309.788.6673
FAX: 309.788.5867
www.imegcorp.com

Illinois Design Firm Registration #184.007637-0014

KEWANEE SOUTH STREET PATH

KEWANEE, ILLINOIS

TRAIL EXHIBIT - VI

IMEG Project No: 20003415.00

File Name: 20003415.00 TRAIL EXHIBIT.dwg

© COPYRIGHT 2020
ALL RIGHTS RESERVED

Field Book No:####

Drawn By: NJL

Checked By: LRR

Date: 9/18/2020

C-7

Sheet 7 of 8

Tuesday, September 29, 2020 4:22:42 PM
G:\2020\20003415.00\DESIGN\CIVIL\C3D\SOURCE\20003415.00 TRAIL EXHIBIT.DWG

20 10 0 20 40

SCALE: 1" = 20'

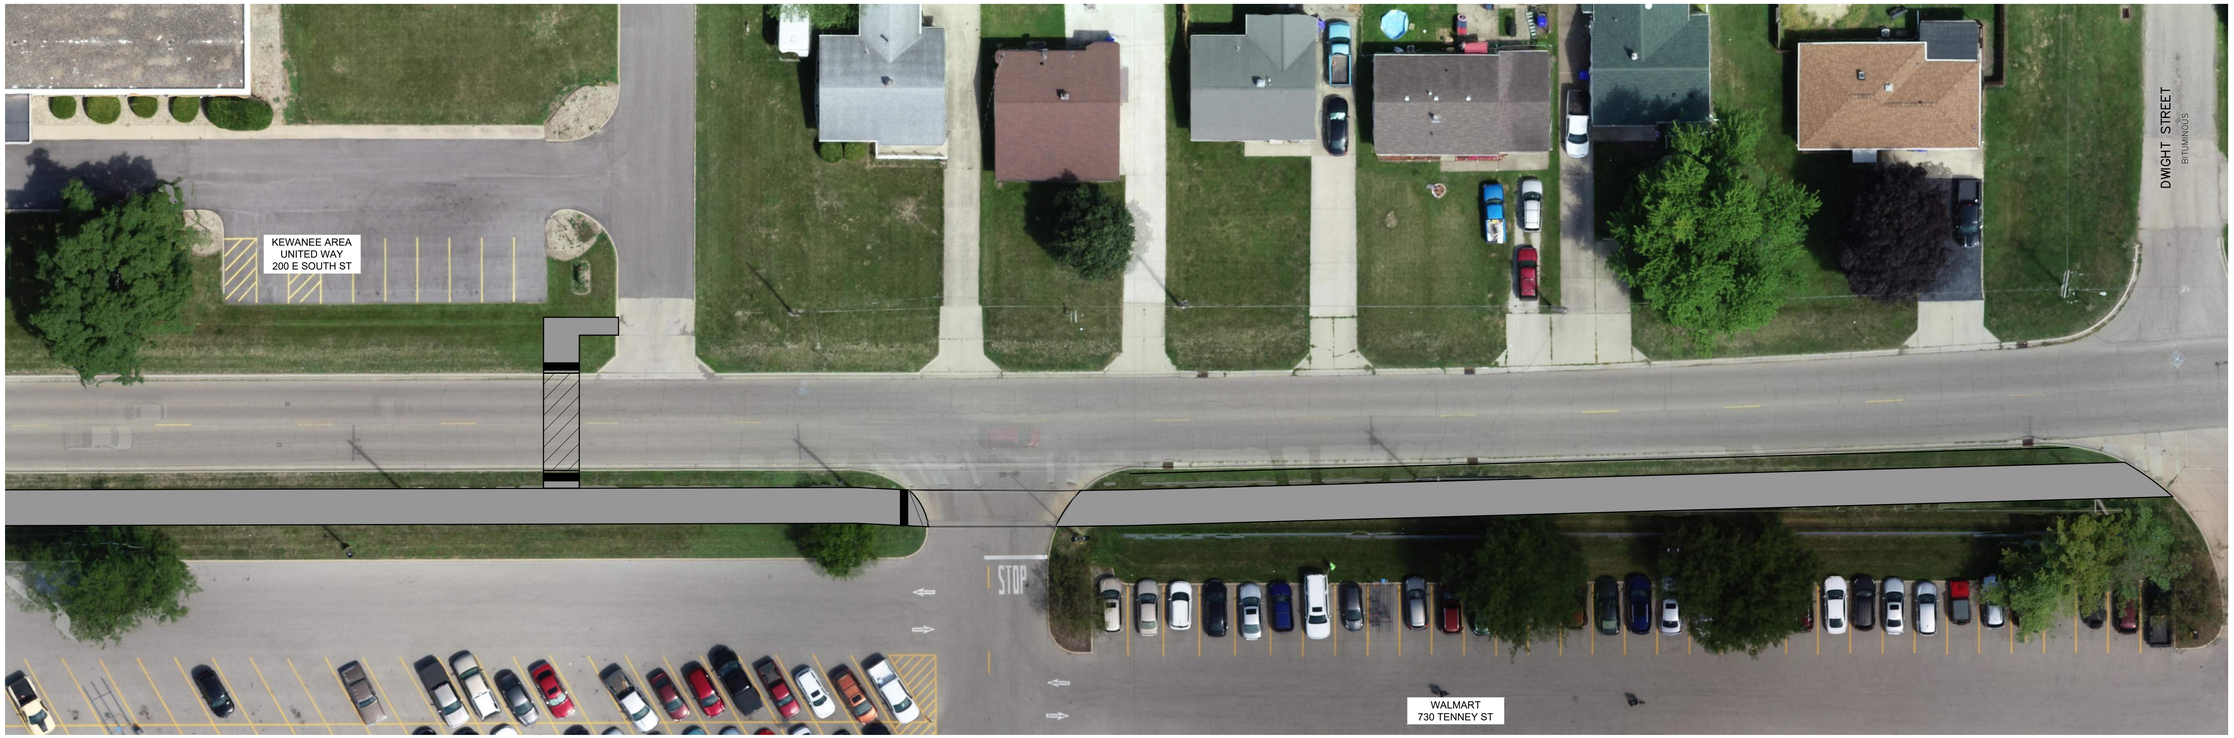

REVISIONS		
No.	DESCRIPTION	DATE

IMEG
623 26TH AVENUE
ROCK ISLAND, IL 61201
PH: 309.788.0673
FAX: 309.788.5867
www.imegcorp.com
Illinois Design Firm Registration #184.007637-0014

KEWANEE SOUTH STREET PATH

KEWANEE, ILLINOIS

TRAIL EXHIBIT - VII

IMEG Project No: 20003415.00

File Name: 20003415.00 TRAIL EXHIBIT.dwg

© COPYRIGHT 2020
ALL RIGHTS RESERVED

Field Book No: ####

Drawn By: NJL

Checked By: LRR

Date: 9/18/2020

C-8

Sheet 8 of 8

Tuesday, September 29, 2020 4:23:00 PM
G:\2020\20003415.00\DESIGN\CIVIL\C3D\SOURCE\20003415.00 TRAIL EXHIBIT.DWG