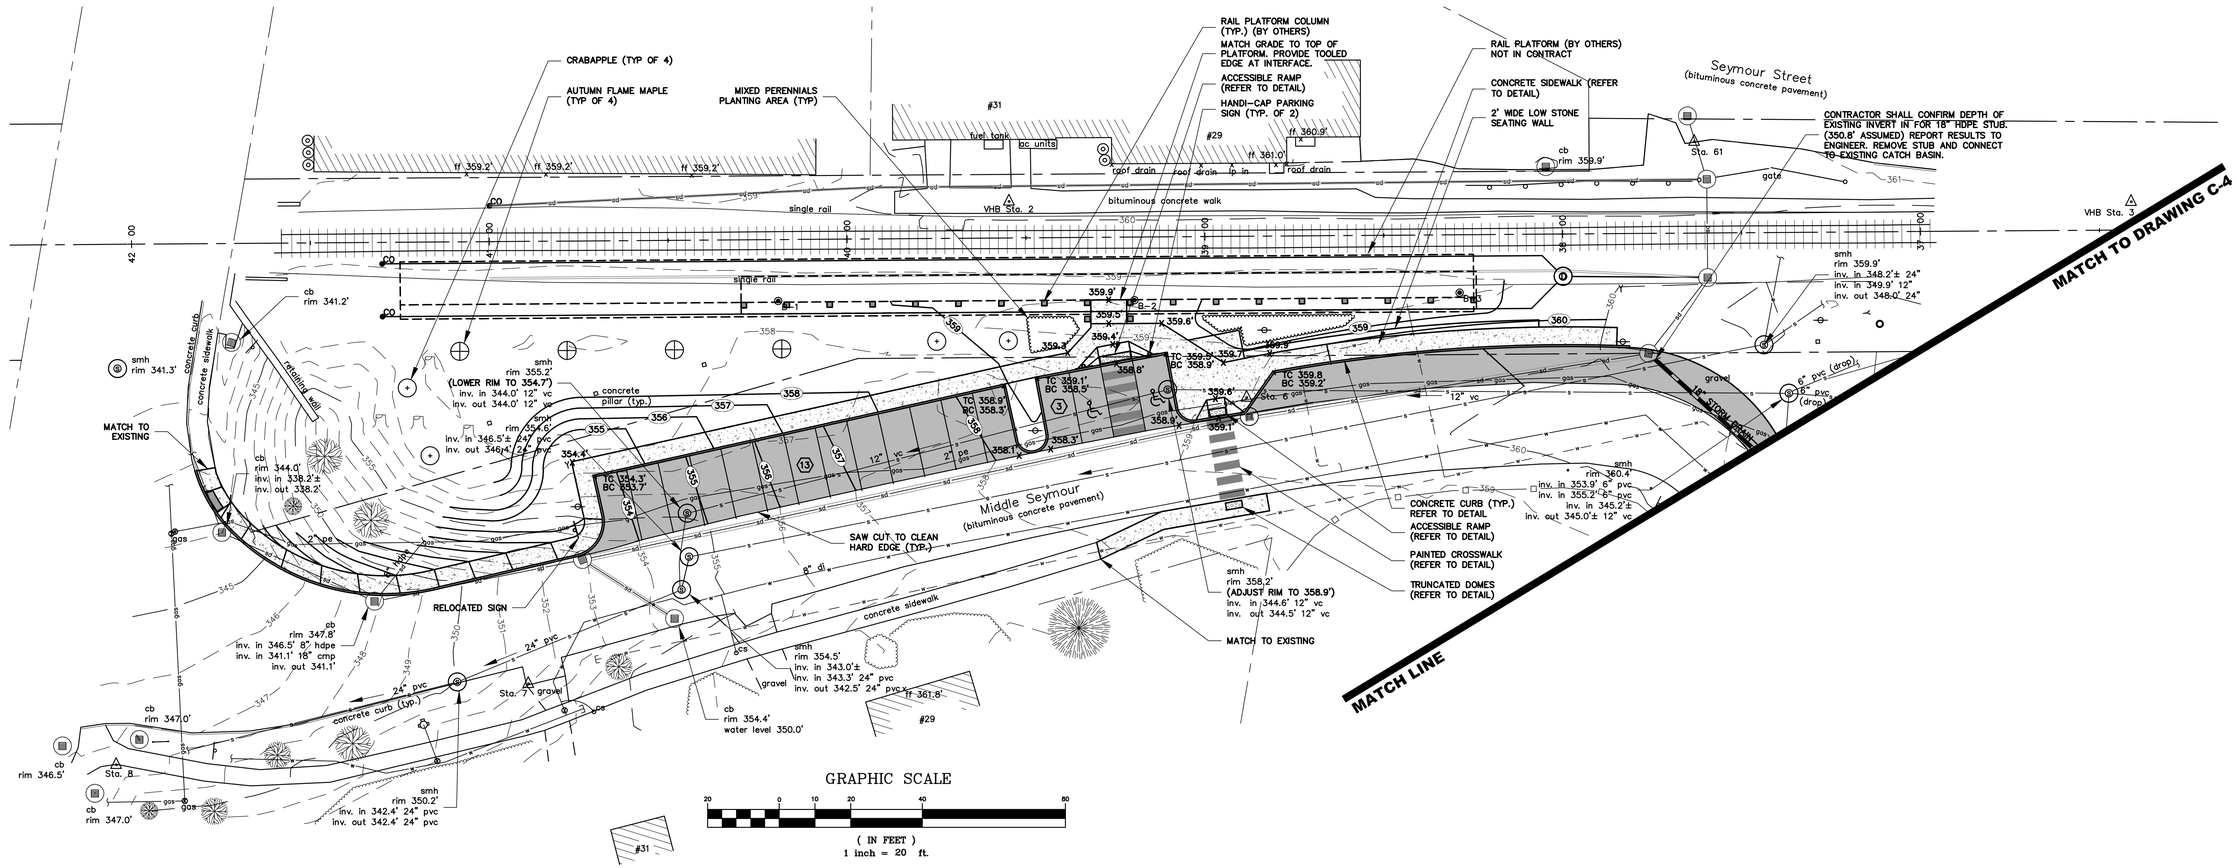

OTTER CREEK ENGINEERING
404 East Main Street
P.O. Box 712
East Middlebury, VT 05740
Telephone: 802 382-8522
Fax: 802 382-8640
~
110 Merchants Row
4th Floor, Suite 15
Rutland, VT 05701
Telephone: 802 747-3080
Fax: 802 747-4820
~
E-mail: info@ottercrk.com

STAMP AND SIGNATURE:

DESIGN ENGINEER

THESE DRAWINGS SHALL NOT BE ALTERED IN ANY WAY WITHOUT THE WRITTEN APPROVAL OF THE ENGINEER. ANY REVISIONS SHALL BE MADE BY THE ENGINEER AND NOTED IN THE REVISION BLOCK. © 2019

OTTER CREEK ENGINEERING, INC.

GRID NORTH

TOWN OF MIDDLEBURY
MIDDLE SEYMOUR STREET RAIL PLATFORM SITE IMPROVEMENTS
MIDDLEBURY, VERMONT

REVIEW

DATE ISSUED:	1/27/2020
REVISIONS:	
DRAWN BY:	HB
CHECKED BY:	BFR
SCALE:	1" = 20'
PROJECT NO.:	001.047
CADD FILE:	

TITLE:
PROPOSED SITE PLAN

DRAWING NO.
C-3