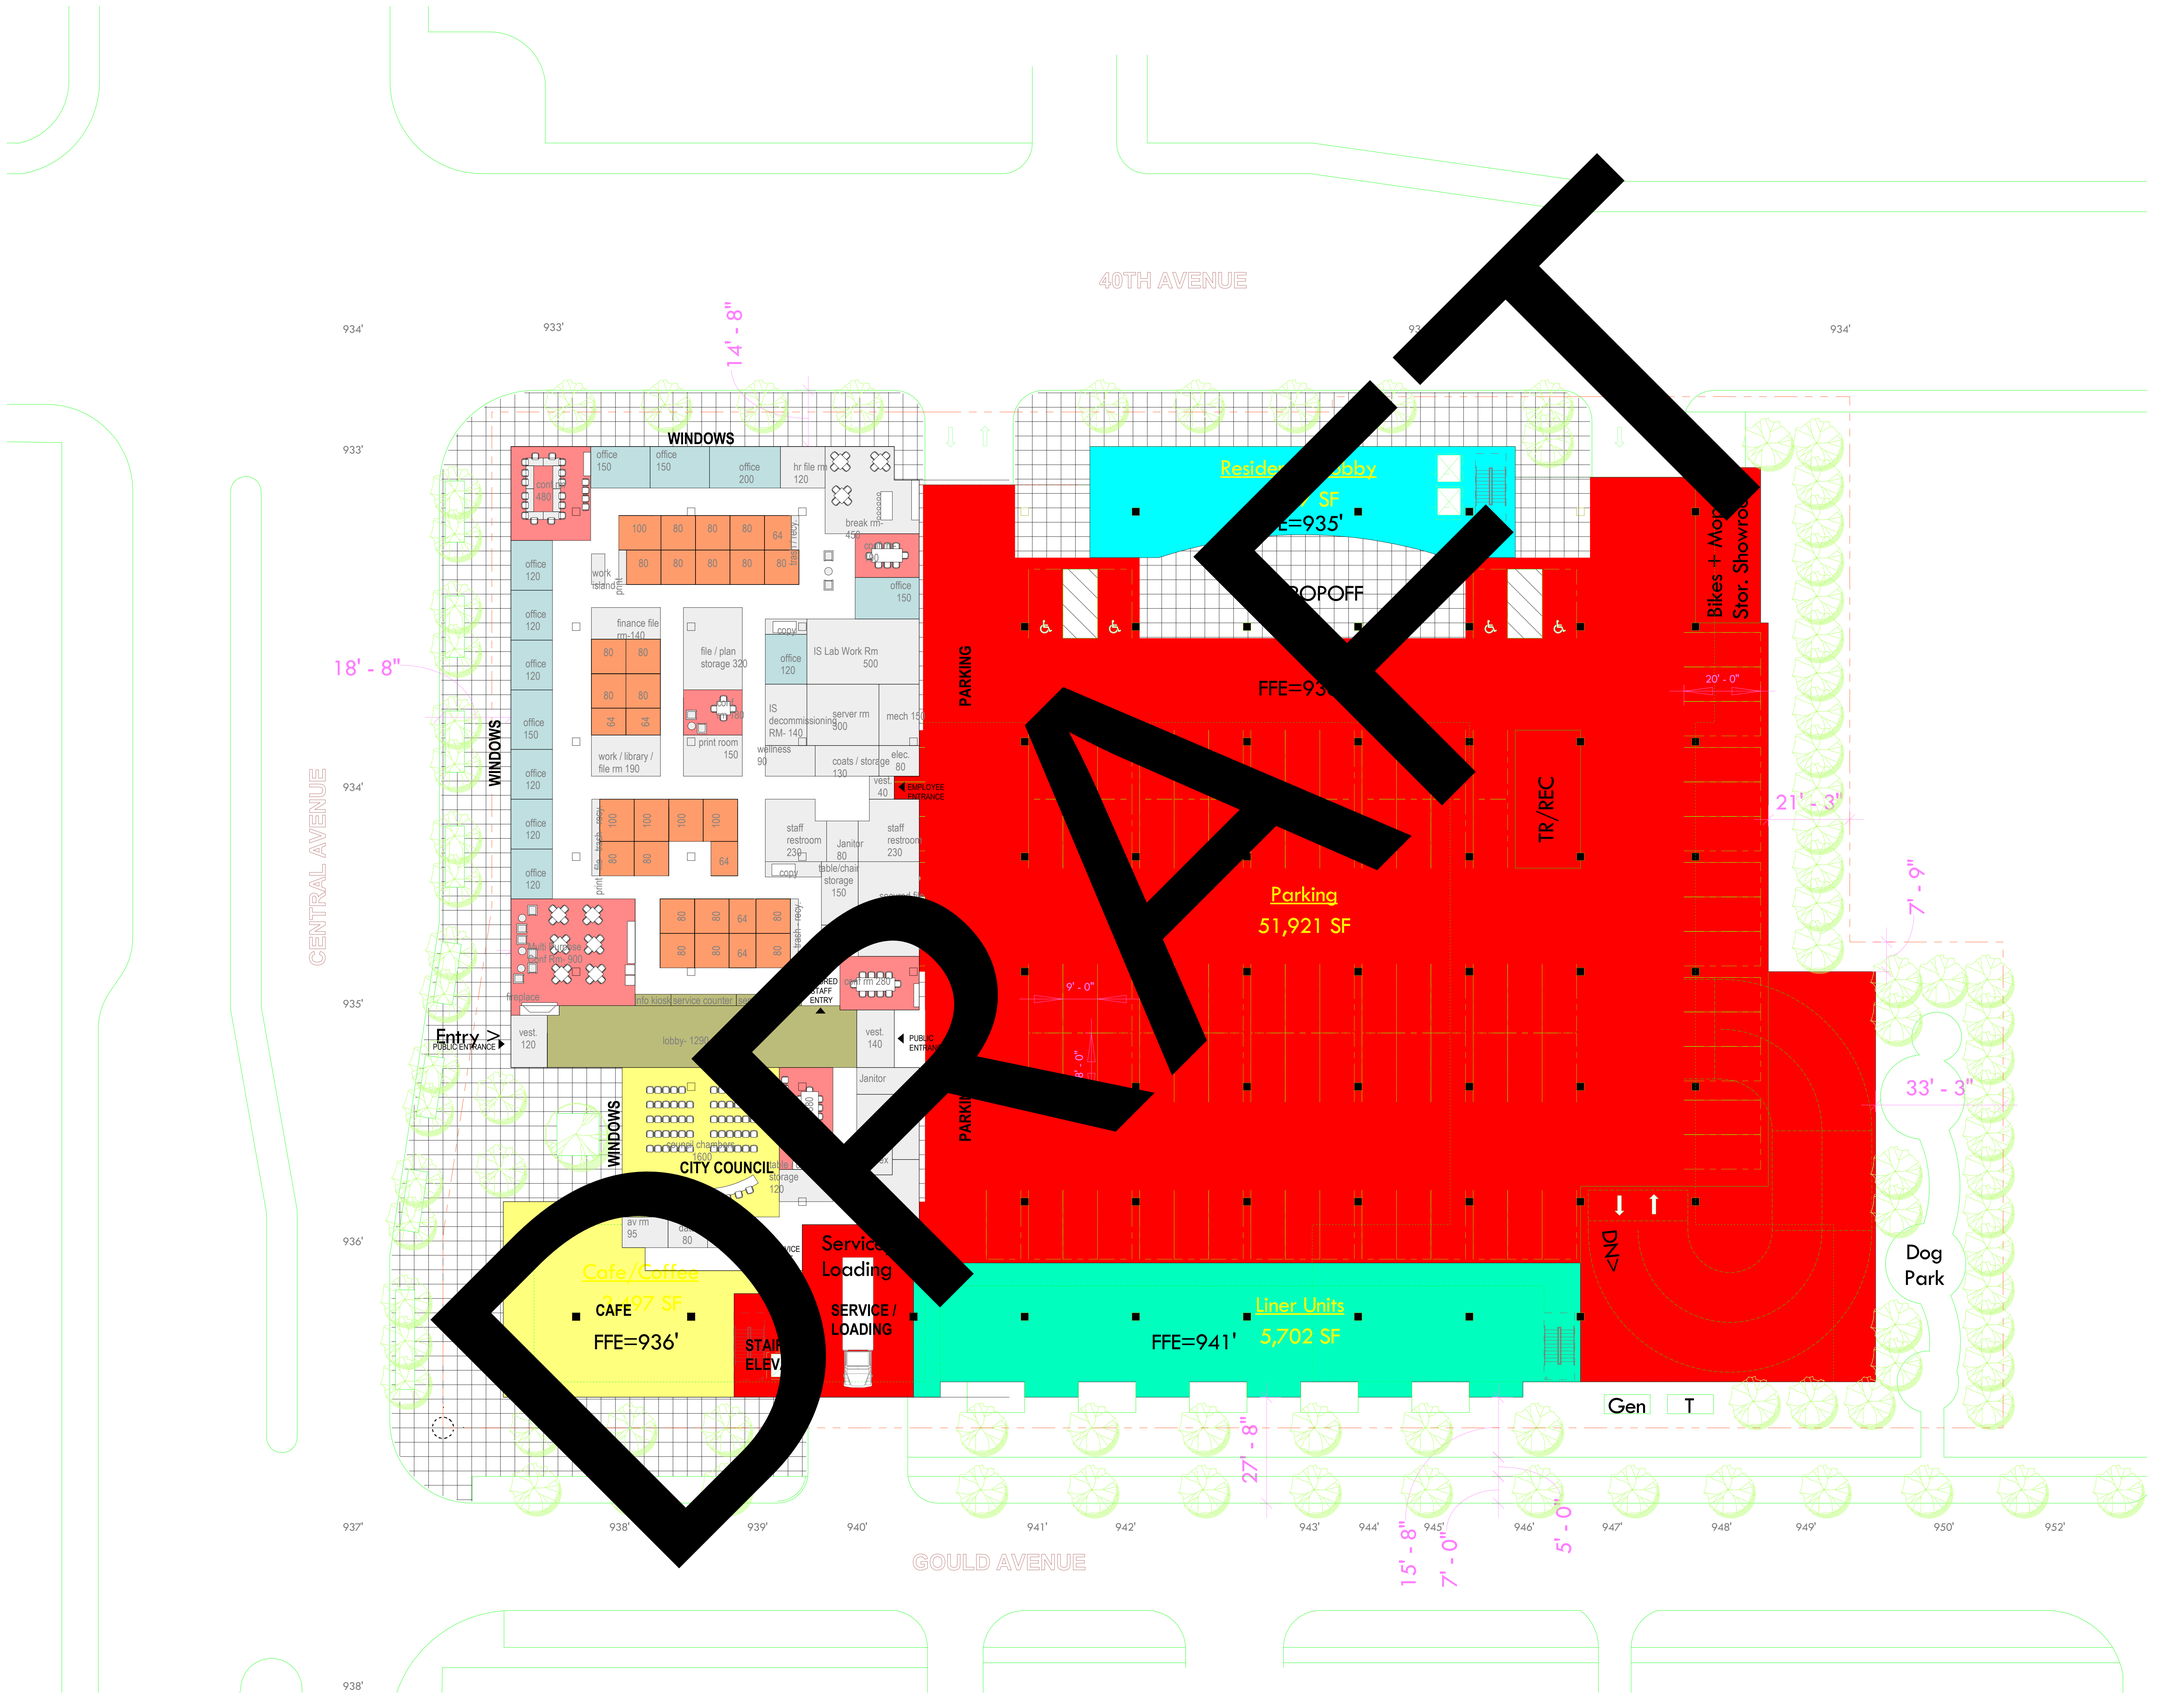

1 **40TH & CENTRAL SITE LAYOUT**
SCALE: 1/16" = 1'-0"

COLUMBIA HEIGHTS
CITY HALL
PLANNING STUDY
COLUMBIA HEIGHTS, MN

CITY OF COLUMBIA HEIGHTS
590 40th Ave NE
Columbia Heights, MN 55421

LEO A DALY
PLANNING ARCHITECTURE ENGINEERING INTERIORS
EST. 1915

KEY PLAN

REVISIONS

NO.	DESCRIPTION	DATE

FILE LOG

ACTIVITY	BY
Manager	
Design	Designer
Draw	Author
Check	Checker

STAMP

PRELIMINARY DESIGN (NOT FOR CONSTRUCTION)

Project No. 023-10257-000
09/18/2019

SITE DESIGN STUDY AT 40TH & CENTRAL LOCATION

A102

Copyright © 2018 LEO A DALY Company

PRELIMINARY DESIGN (NOT FOR CONSTRUCTION)

9/18/2019 11:43:16 AM \\adcolshares\projects\023\023-10257-00\04-0-Production-Working\r4-1-BIM-CAD\Revit CHCH-Masterplan_Study.rvt