THIS DOCUMENT AND THE IDEAS AND DESIGNS INCORPORATED HEREIN, ARE THE PROPERTY OF UNECLIPSED ENERGY, PLLC AS PART OF THE INSTRUMENTS OF PROFESSIONAL SERVICE AND CANNOT BE USED, IN WHOLE OR IN PART, FOR OTHER PROJECTS WITHOUT THE EXPLICIT WRITTEN AUTHORIZATION FROM UNECLIPSED ENERGY, PLLC. IT IS UNLAWFUL FOR ANY PERSON TO ALTER ANY CONTENTS OF THESE DRAWINGS UNLESS THEY HAVE THE APPROVAL OF THE LICENSED PROFESSIONAL EXPLICITLY IN WRITING.

APEX CLEAN ENERGY, INC.
310 4th St. NE, Ste 300
Charlottesville, VA 22902
(434) 282-2109

ESA SOLAR ENERGY, LLC
2250 Lucien Way Suite 305,
Maitland, FL 32751
(407) 270-1719

UNECLIPSED ENERGY, PLLC
2250 Lucien Way Suite 305,
Maitland, FL 32751
(407) 270-1719

PROJECT NAME:
DOGWOOD ROAD SOLAR FARM

AC POWER:
4.0 MW

TABLE OF CONTENTS

G101 - COVER SHEET
Location Map
Table Of Content

G201 - SITE PLAN SHEET

G204 - LANDSCAPING PLAN

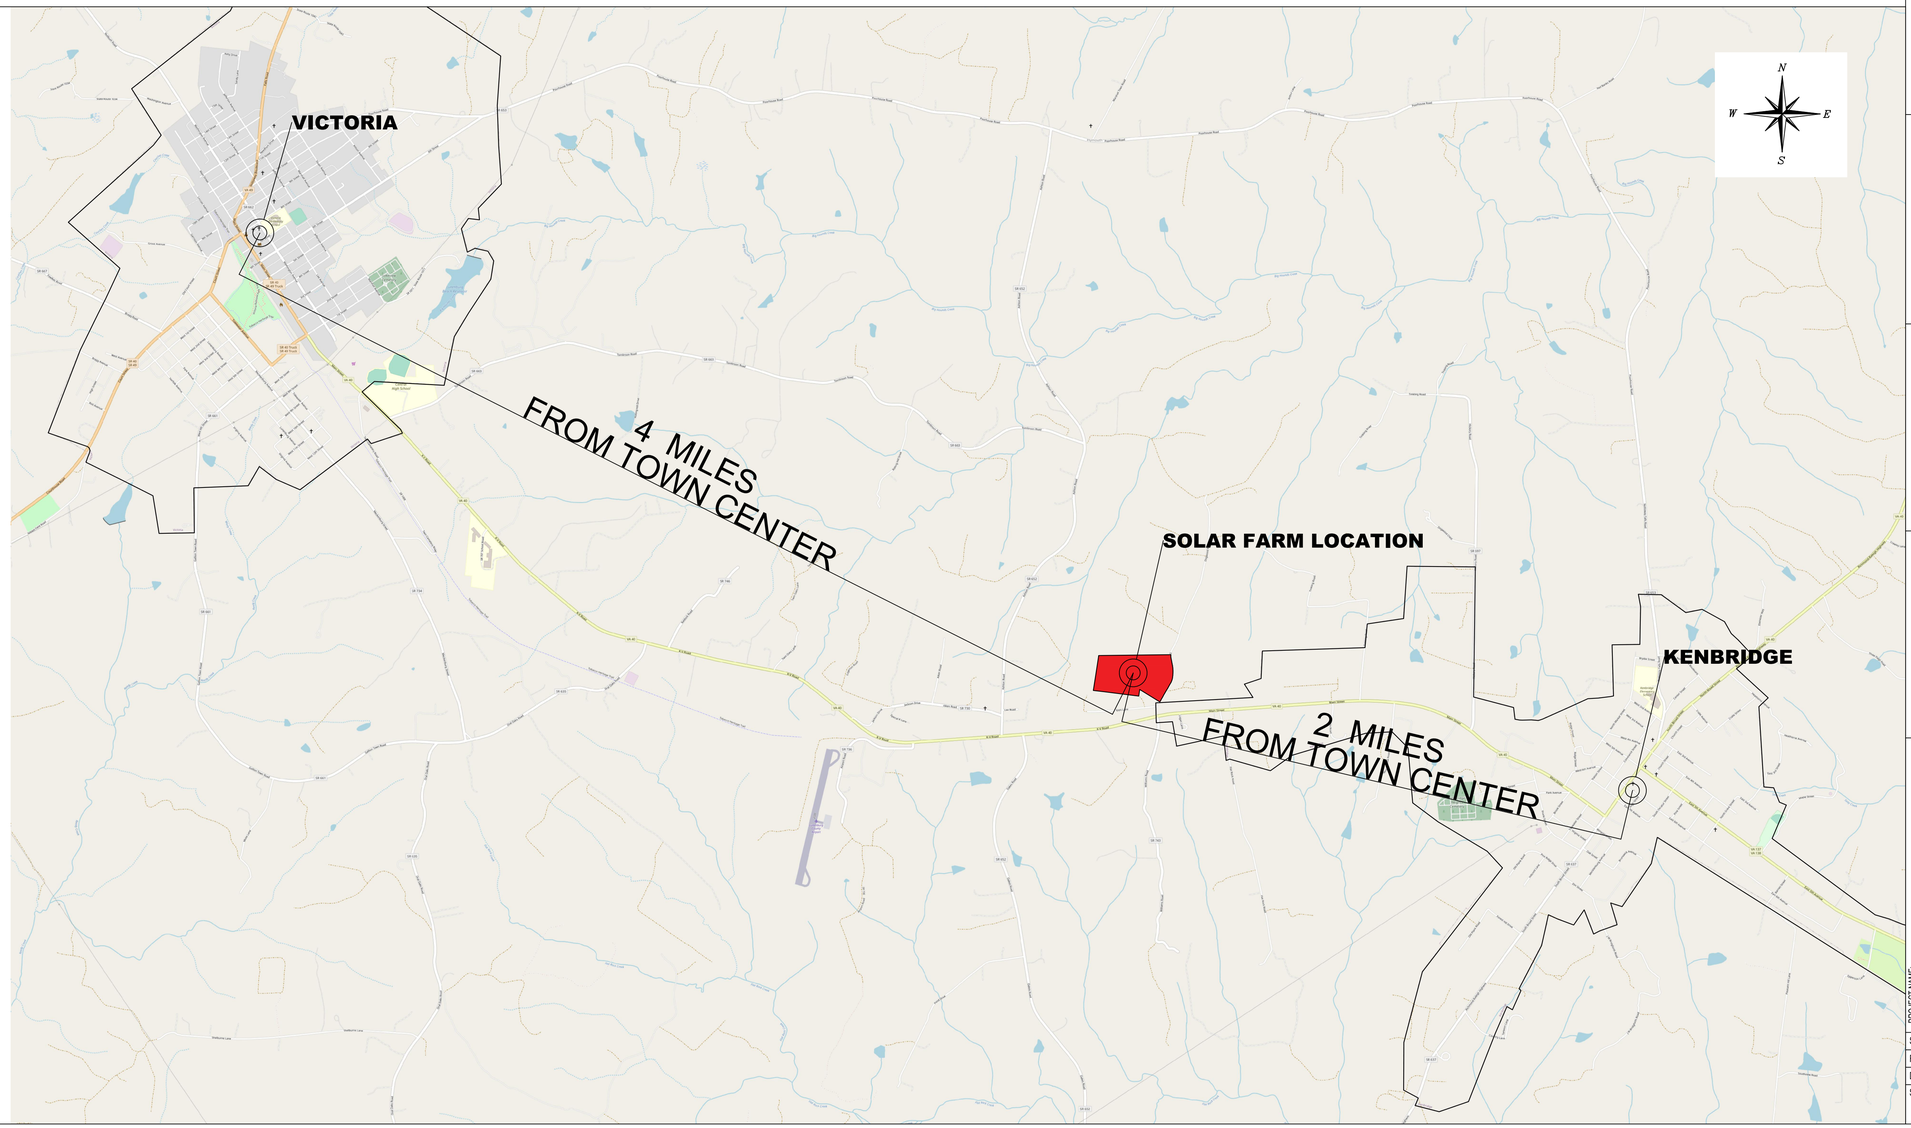

REV.	DATE	REVISION/DESCRIPTION	DRW	CHK	APP
01	2020/09/08	SITE DEVELOPMENT	JL	DC	DC
02	2020/09/29	IA	JL	DC	DC
03	2020/12/01	UPDATE TO 1.5 MV INTERCONNECTION	DC	JL	DC
04	2021/04/02	ORDINANCE REQUIREMENTS UPDATE	SM	JL	DC
05	2021/05/27	DEVELOPMENT	SM	JL	DC
06	2021/12/01	UPDATES TO INCLUDING TECHNOLOGY / LANDSCAPE AND DRAINAGE	SM	JL	DC

REVISION	DRAWN	CHECKED	APPROVED
06	SM	JL	DC

SEAL (PRELIMINARY, UNLESS SEALED)

ENGINEER: DAVID KARLSSON CLICK, PE
VA LIC# 0402022143
NABCEP PV/PR 041704-8
PHONE (857) 998-1938

UNECLIPSED ENERGY, PLLC
2250 Lucien Way Suite 305,
Maitland, FL 32751
(407) 270-1719

ESA SOLAR ENERGY, LLC
2250 Lucien Way Suite 305,
Maitland, FL 32751
(407) 270-1719

APEX CLEAN ENERGY, INC.
310 4th St. NE, Ste 300
Charlottesville, VA 22902
(434) 282-2109

PROJECT NAME:
Dogwood Road Solar Farm

ADDRESS:
Dogwood Rd, Kenbridge, Lunenburg County VA 23944

COORDINATES:
36.987540, -78.165617

SHEET TITLE:
COVER SHEET

SCALE	N/A
FULL SHEET	24" x 36"
DATE	2021-12-07
SHEET No.	G101