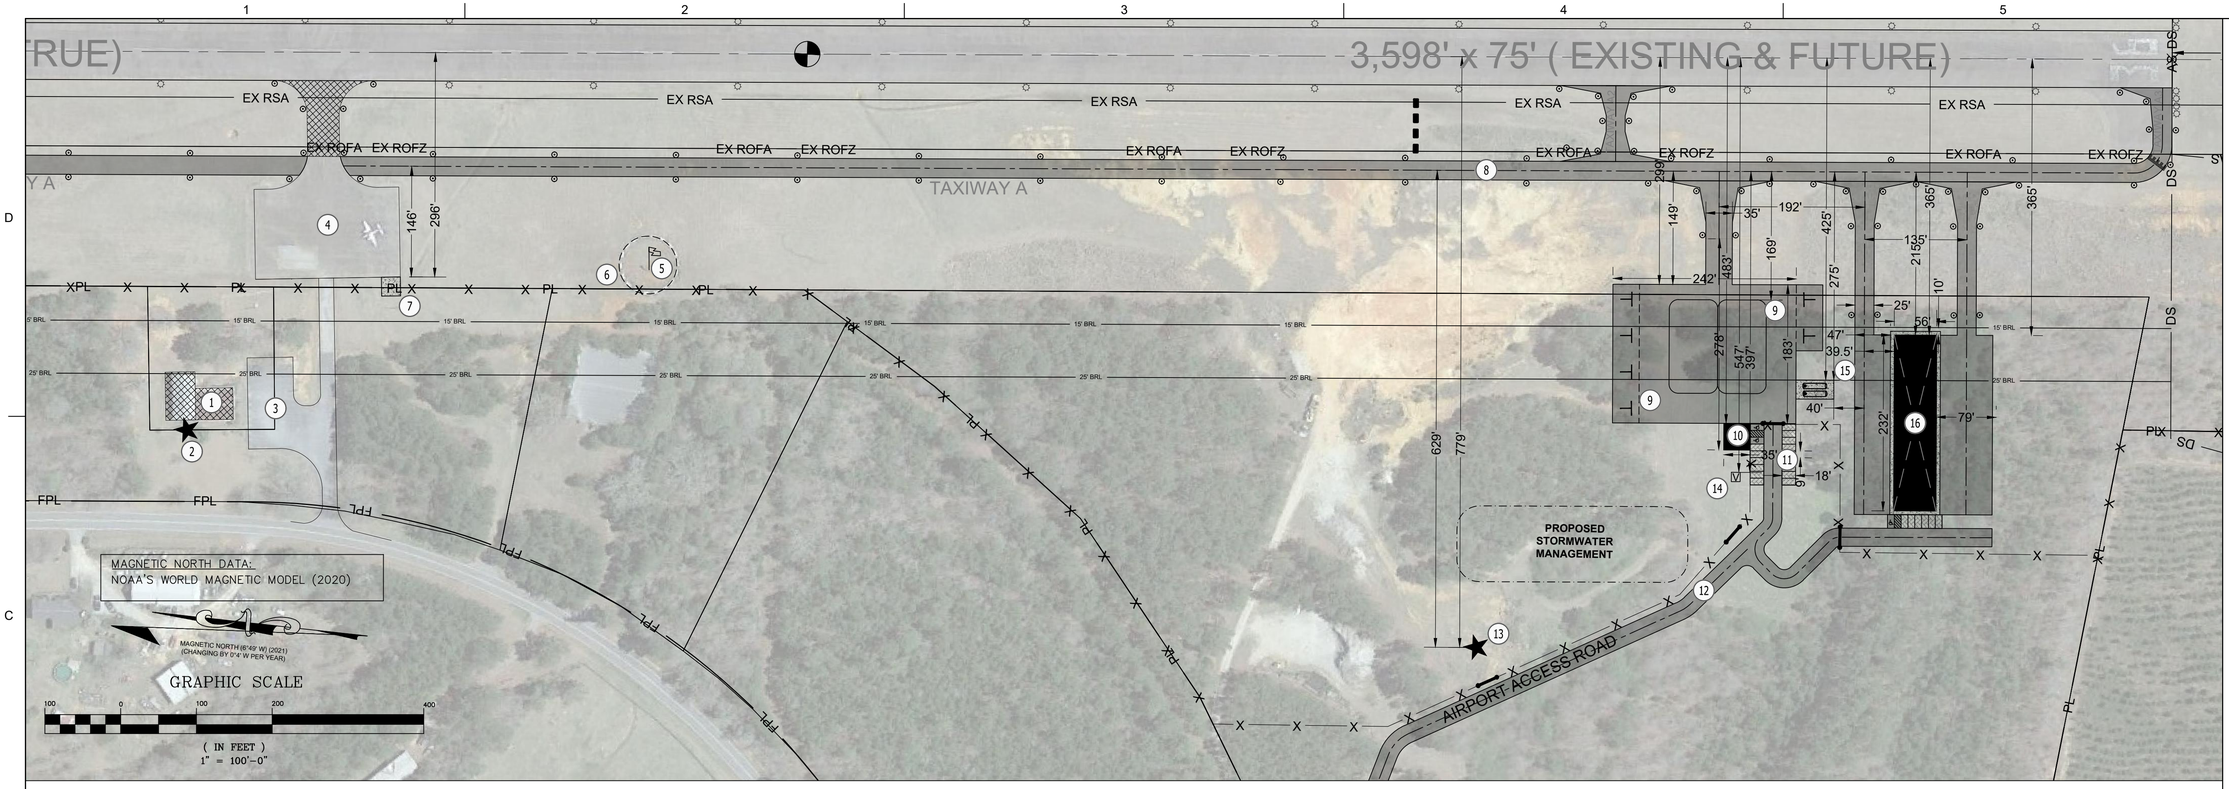

SHORT-TERM TERMINAL AREA (0-5 YEARS)

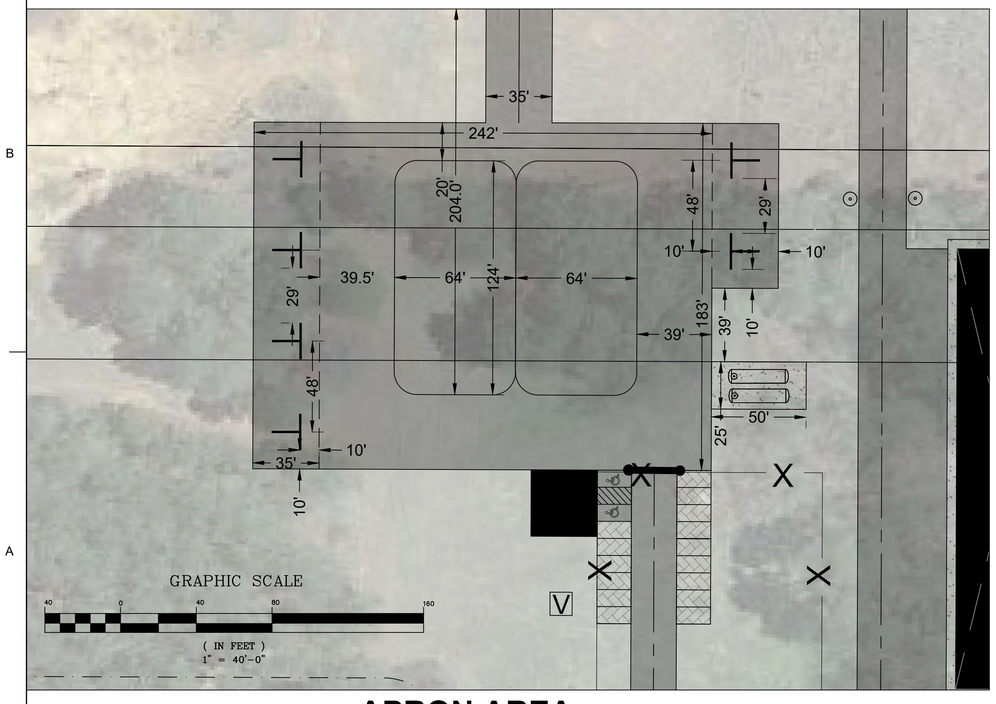

APRON AREA

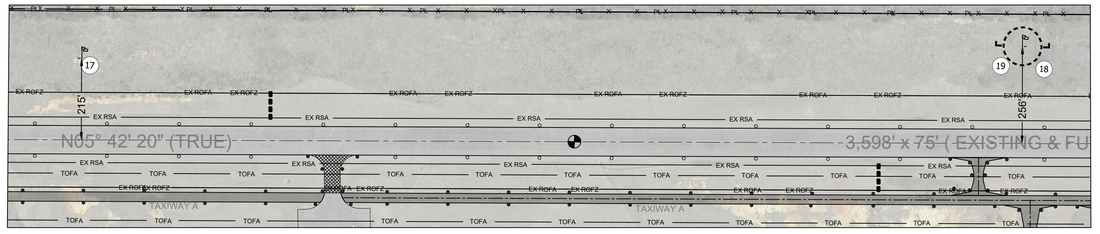

AIRPORT BUILDING/FACILITY LIST			
#		DESCRIPTION	ACTION
1	EXISTING	AIRPORT TERMINAL/UTILITY BUILDING	DEMOLISH
2	EXISTING	AIRPORT BEACON (OUT OF SERVICE)	REMOVE
3	EXISTING	PARKING LOT	REMAIN
4	EXISTING	APRON	REMAIN
5	EXISTING	WIND CONE	REMAIN
6	EXISTING	SEGMENTED CIRCLE	REMAIN
		SHORT TERM	
7	PROPOSED	FUEL FARM 6,000 GAL (100LL)	CONSTRUCT
8	PROPOSED	PARTIAL/FULL PARALLEL TAXIWAY	CONSTRUCT
9	PROPOSED	APRON (GROUP I AIRCRAFT)	CONSTRUCT
10	PROPOSED	TERMINAL BUILDING (35'x35')	CONSTRUCT
11	PROPOSED	TERMINAL PARKING LOT (17 PARKING SPOTS)	CONSTRUCT
12	PROPOSED	TERMINAL ACCESS ROAD	CONSTRUCT
13	PROPOSED	AIRPORT BEACON	CONSTRUCT
14	PROPOSED	ELECTRICAL VAULT	CONSTRUCT
15	PROPOSED	FUEL FARM (100LL & JET A)	CONSTRUCT
16	PROPOSED	ONE 10-UNIT T-HANGAR BUILDING (232'X55')	CONSTRUCT
17	PROPOSED	WIND CONE 1	CONSTRUCT
18	PROPOSED	SEGMENTED CIRCLE	CONSTRUCT
19	PROPOSED	WIND CONE 2	CONSTRUCT

NOTES:

1. BUILDING RESTRICTION LINE (15' BRL) ELEVATION IS 15' ABOVE RUNWAY ELEVATION
2. BUILDING RESTRICTION LINE (25' BRL) ELEVATION IS 25' ABOVE RUNWAY ELEVATION
3. NEW TERMINAL DEVELOPMENT IS DEMAND-BASED AND WILL BE CONSIDERED WHEN JUSTIFIED

LEGEND

EXISTING	ULTIMATE	DESCRIPTION
		PAVEMENT
		BUILDINGS
		DEMOLITION
EX RSA	ULT RSA	RUNWAY SAFETY AREA
EX ROFA	ULT ROFA	RUNWAY OBJECT FREE AREA
EX ROFZ	ULT ROFZ	RUNWAY OBJECT FREE ZONE
TOFA		TAXIWAY OBJECT FREE AREA
TSA		TAXIWAY SAFETY AREA
		EXTENDED RUNWAY CENTERLINE
BRL		PROPOSED BUILDING RESTRICTION LINE
V		PROPOSED ELECTRICAL VAULT
		WINDCONE
		SEGMENTED CIRCLE
		AIRPORT BEACON
		PROPOSED RUNWAY LIGHTS
		PROPOSED TAXIWAY LIGHTS
X X X X X		PROPOSED 8' FENCE
PL	PL	EXISTING PROPERTY LINE
FPL	FPL	FUTURE PROPERTY LINE
		PROPOSED GATE

MAESAWYR LLC
[maze-hourl, n. Welsh. meaning airport
1245 Buford Highway, Suite 305
Suwanee, Georgia 30024
t: 770.262.1191
e: hey@maesawyr.com
w: maesawyr.com

ISSUE DATE
Original **JANUARY, 2023**

Designed by: **OK**
Drafted by: **VKB**
Verified by: **AJH**

McCormick County
The Natural Piece of Life.

MCCORMICK COUNTY AIRPORT
MCCORMICK, SOUTH CAROLINA
SCAC GRANT NUMBER 22-034
MAESAWYR PROJECT NUMBER MA.S19.1001

SHORT-TERM TERMINAL AREA DRAWING (0-5 YEARS)

SCALE: **VARIES**

3 sheet **3** of **6**