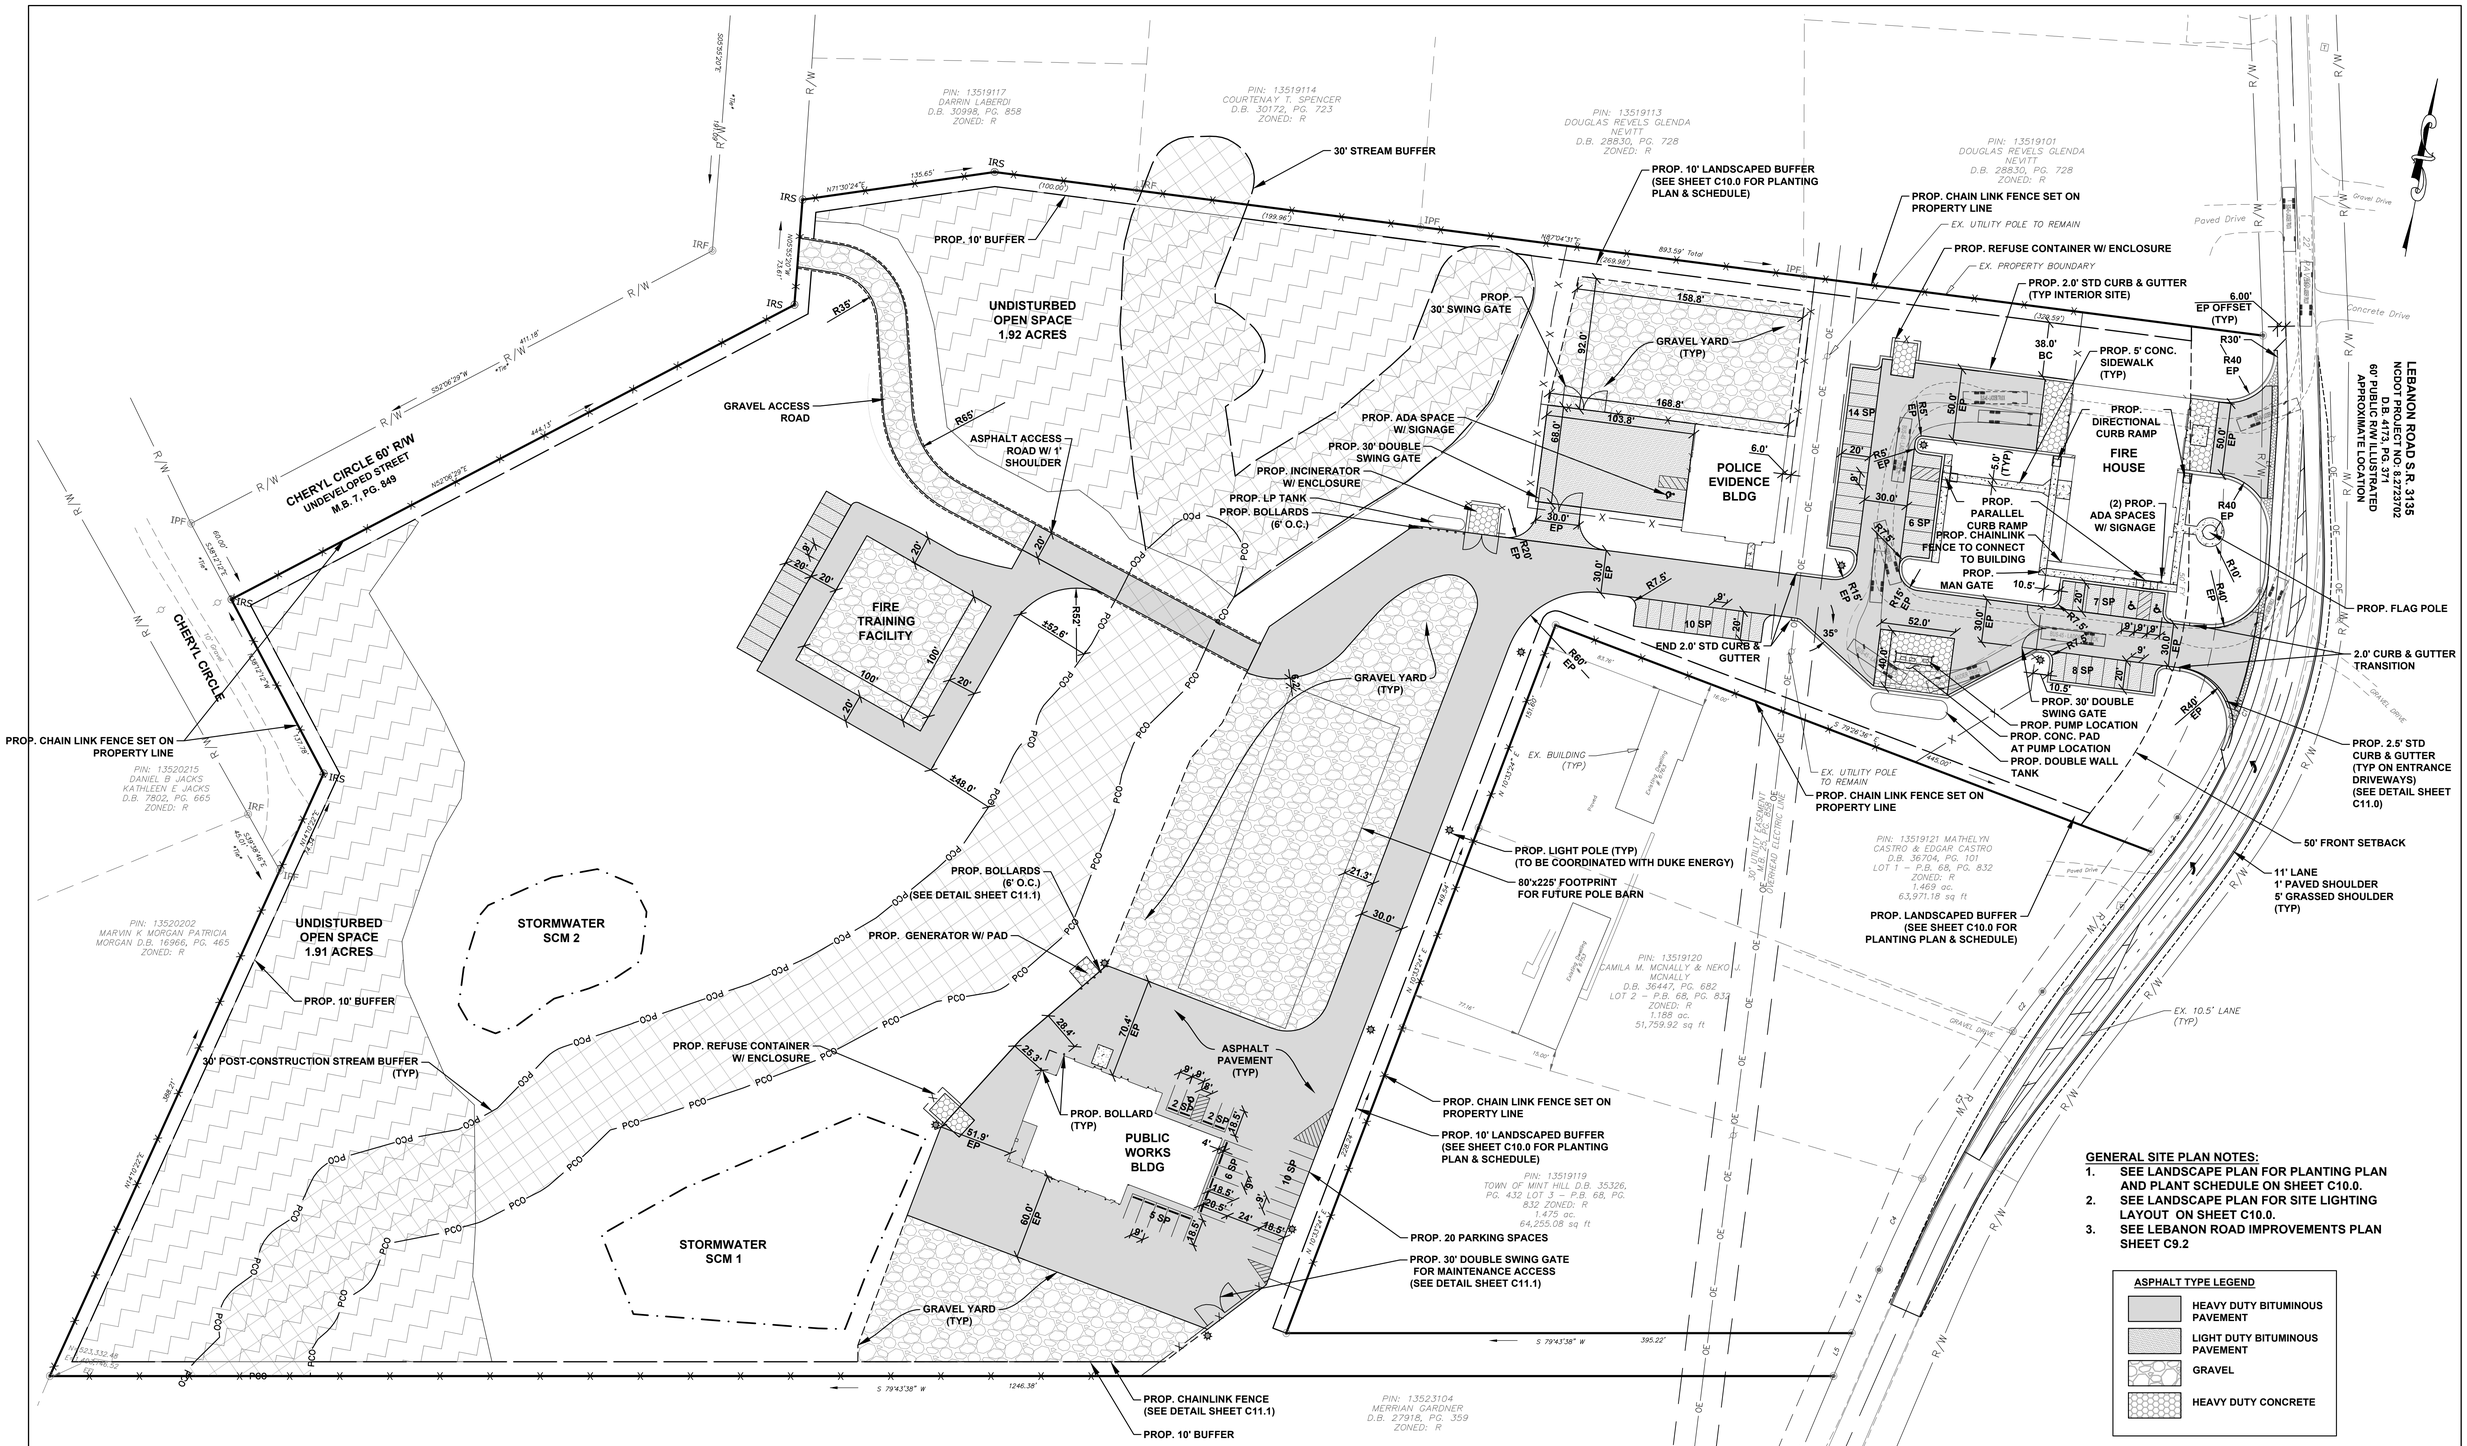

GENERAL SITE PLAN NOTES:

1. SEE LANDSCAPE PLAN FOR PLANTING PLAN AND PLANT SCHEDULE ON SHEET C10.0.
2. SEE LANDSCAPE PLAN FOR SITE LIGHTING LAYOUT ON SHEET C10.0.
3. SEE LEBANON ROAD IMPROVEMENTS PLAN SHEET C9.2

ASPHALT TYPE LEGEND

- HEAVY DUTY BITUMINOUS PAVEMENT
- LIGHT DUTY BITUMINOUS PAVEMENT
- GRAVEL
- HEAVY DUTY CONCRETE

50' 25' 0 50' 100'
1"=50'

REV.NO.	DESCRIPTIONS	DATE
	REVISIONS	

This electronic document is the property of McKim & Creed, Inc. and is not to be used for any purpose without the written consent of the engineer whose seal appears on the original certified document. DO NOT REMOVE FROM ELECTRONIC FILE

FOR REVIEW PURPOSES ONLY

McKIM&CREED
8020 Tower Point Drive
Charlotte, North Carolina 28227
Phone: (704) 841-2588, Fax: (704) 841-2567
NC License# F-1222
www.mckimcreed.com

MINT HILL PUBLIC SERVICES FACILITY
MINT HILL, NORTH CAROLINA

SITE PLAN

DATE:	MAY 2023
MCE PROJ. #	07024-0002
DRAWN	JPM
DESIGNED	JPM
CHECKED	DKD
PROJ. MGR.	DKD

SCALE
HORIZONTAL: 1" = 50'
VERTICAL: N/A

C3.0
DRAWING NUMBER
REVISION

STATUS: REVIEW DRAWINGS NOT FOR CONSTRUCTION