ALL DESIGNS, DRAWINGS AND SPECIFICATIONS DEPICTED ON THIS SHEET ARE THE PROPERTY OF R4 ARCHITECTURE, P.A. ANY UNAUTHORIZED USE OR REPRODUCTION IS SUBJECT TO LEGAL PROSECUTION. POSSESSION IN ANY FORM CONSTITUTES ACCEPTANCE OF THESE CONDITIONS. COPYRIGHT 2011

Project

Sam's Xpress Car Wash
Mint Hill, NC

Owner
Sam's Mart
793 Council Place
Suite 200
Matthews, NC 28105

Architectural Review Set
9-20-17

ARCHITECTURE, P.A.

124 Floyd Smith Dr
Suite 375
Charlotte, NC 28262
Tel - 704 - 688-7500

7301 Rivers Avenue
Suite 188
North Charleston, SC 29406
Tel - 843 - 531-6848

www.R4architecture.com

Revision	**Date**

Drawn By	TRB
Checked By	MJR
Issue Date	9.13.17
Project No	170394

Sheet Title
Building Perspective

Sheet Number
A101

ALL DESIGNS, DRAWINGS AND SPECIFICATIONS DEPICTED ON THIS SHEET ARE THE PROPERTY OF R/V ARCHITECTURE, P.A., ANY UNAUTHORIZED USE OR REPRODUCTION IS SUBJECT TO LEGAL PROSECUTION. POSSESSION IN ANY FORM CONSTITUTES ACCEPTANCE OF THESE CONDITIONS. COPYRIGHT 2011

Project

Sam's Xpress Car Wash
Mint Hill, NC

Owner
Sam's Mart
793 Council Place
Suite 200
Matthews, NC 28105

Architectural Review Set
9-20-17

ARCHITECTURE, P.A.

124 Floyd Smith Dr
Suite 375
Charlotte, NC 28262
Tel - 704 - 688-7500

7301 Rivers Avenue
Suite 188
North Charleston, SC 29406
Tel - 843 - 531-6848

www.R4architecture.com

Revision	**Date**

Drawn By	TRB
Checked By	MJR
Issue Date	9.13.17
Project No	170394

Sheet Title
SITE PERSPECTIVE
ENTRY DRIVE

Sheet Number
A102

ALL DESIGNS, DRAWINGS AND SPECIFICATIONS DEPICTED ON THIS SHEET ARE THE PROPERTY OF R.IV ARCHITECTURE, P.A., ANY UNAUTHORIZED USE OR REPRODUCTION IS SUBJECT TO LEGAL PROSECUTION. POSSESSION IN ANY FORM CONSTITUTES ACCEPTANCE OF THESE CONDITIONS. COPYRIGHT 2011

Project

Sam's Xpress Car Wash
Mint Hill, NC

Owner
Sam's Mart
793 Council Place
Suite 200
Matthews, NC 28105

Architectural Review Set
9-20-17

ARCHITECTURE, P.A.

124 Floyd Smith Dr
Suite 375
Charlotte, NC 28262
Tel - 704 - 688-7500

7301 Rivers Avenue
Suite 188
North Charleston, SC 29406
Tel - 843 - 531-6848

www.R4architecture.com

Revision	Date

Drawn By	TRB
Checked By	MJR
Issue Date	9.13.17
Project No	170394

Sheet Title
OVERHEAD
PERSPECTIVE

Sheet Number
A103

ALL DESIGNS, DRAWINGS AND SPECIFICATIONS DEPICTED ON THIS SHEET ARE THE PROPERTY OF R/V ARCHITECTURE, P.A., ANY UNAUTHORIZED USE OR REPRODUCTION IS SUBJECT TO LEGAL PROSECUTION. POSSESSION IN ANY FORM CONSTITUTES ACCEPTANCE OF THESE CONDITIONS. COPYRIGHT 2011

NOTE:
ALL ROOFTOP HVAC EQUIPMENT
WILL NOT BE VISIBLE FROM GRADE.

1 Side Elevation
3/16" = 1'-0"

2 Front Elevation
3/16" = 1'-0"

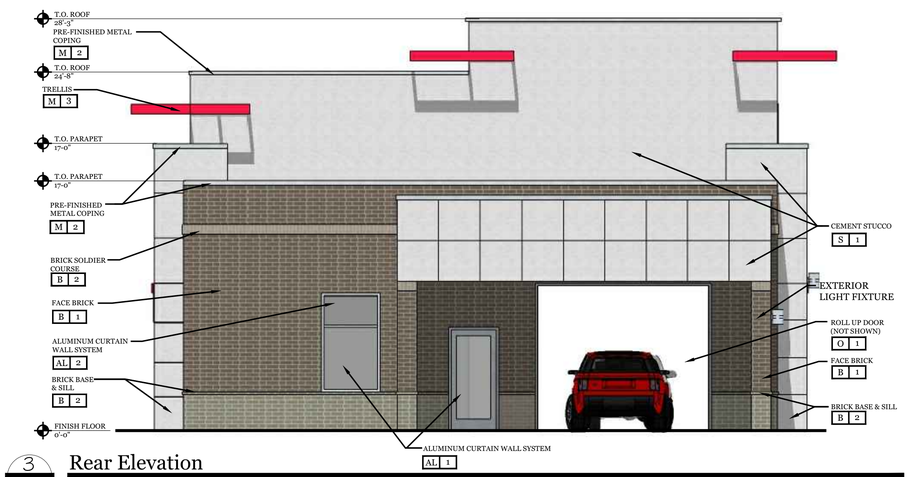

3 Rear Elevation
3/16" = 1'-0"

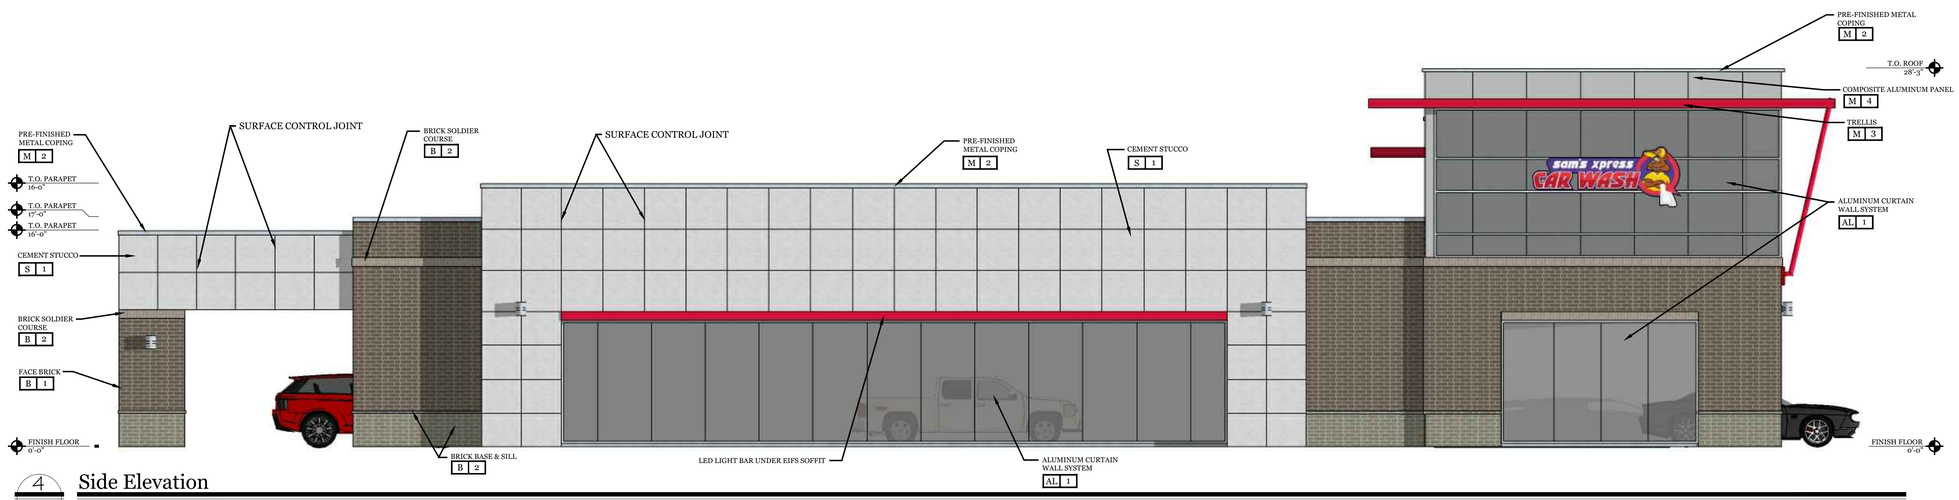

4 Side Elevation
3/16" = 1'-0"

Project

Sam's Xpress Car Wash
Mint Hill, NC

Owner
Sam's Mart
793 Council Place
Suite 200
Matthews, NC 28105

Architectural Review Set
9-20-17

ARCHITECTURE, P.A.

124 Floyd Smith Dr
Suite 375
Charlotte, NC 28262
Tel - 704 - 688-7500

7301 Rivers Avenue
Suite 188
North Charleston, SC 29406
Tel - 843 - 531-6848

www.R4architecture.com

Revision	Date

Drawn By	TRB
Checked By	MJR
Issue Date	9.13.17
Project No	170394

Sheet Title
Building Elevations

Sheet Number
A200

1 Front - North facing Lawyers Road

3/16" = 1'-0"

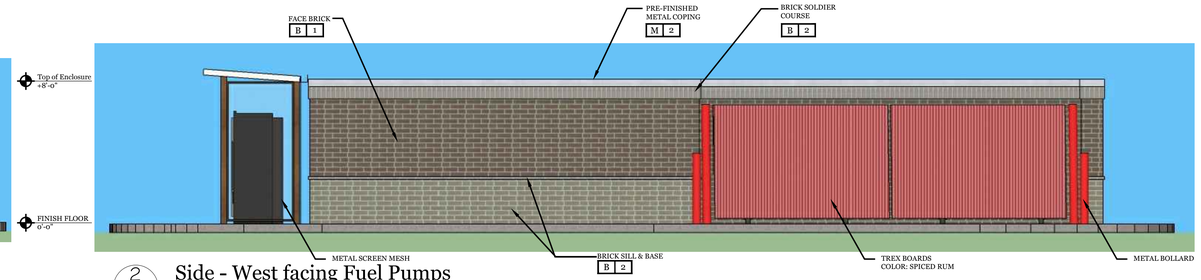

2 Side - West facing Fuel Pumps

3/16" = 1'-0"

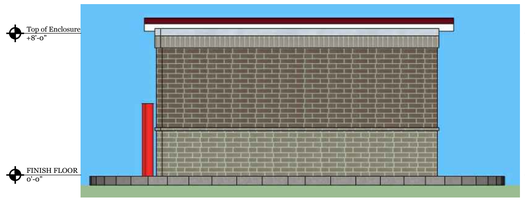

3 Back - South facing interior Lot

3/16" = 1'-0"

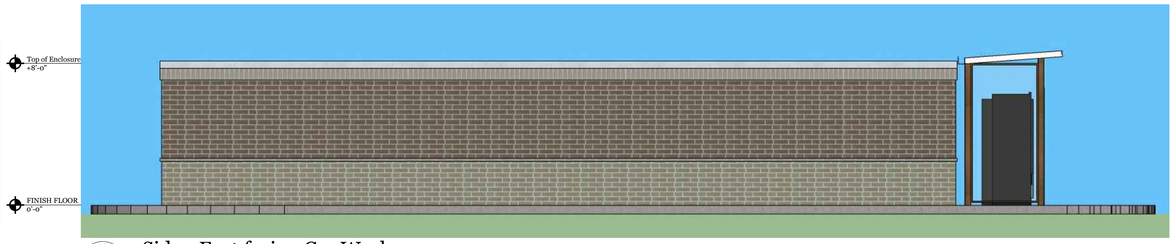

4 Side - East facing Car Wash

3/16" = 1'-0"

5 Front - East facing Car Wash

NTS

6 Back - West facing Fuel Pumps

NTS

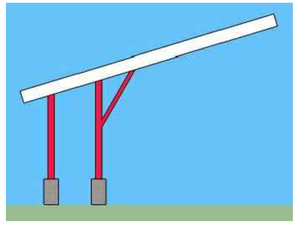

7 Side - South facing interior Lot

NTS

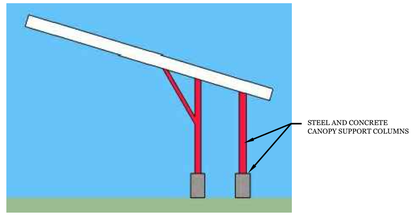

8 Side - North facing Lawyers Road

NTS

Project

Sam's Xpress Car Wash
Mint Hill, NC

Owner
Sam's Mart
793 Council Place
Suite 200
Matthews, NC 28105

Architectural Review Set
9-20-17

ARCHITECTURE, P.A.

124 Floyd Smith Dr
Suite 375
Charlotte, NC 28262
Tel - 704 - 688-7500

7301 Rivers Avenue
Suite 188
North Charleston, SC 29406
Tel - 843 - 531-6848

www.R4architecture.com

Revision	**Date**

Drawn By	TRB
Checked By	MJR
Issue Date	9.13.17
Project No	170394

Sheet Title
Elevations
Enclosures Building
& Vacuum Canopy

Sheet Number
A201

ALL DESIGNS, DRAWINGS AND SPECIFICATIONS DEPICTED ON THIS SHEET ARE THE PROPERTY OF R IV ARCHITECTURE, P.A., ANY UNAUTHORIZED USE OR REPRODUCTION IS SUBJECT TO LEGAL PROSECUTION. POSSESSION IN ANY FORM CONSTITUTES ACCEPTANCE OF THESE CONDITIONS. COPYRIGHT 2011

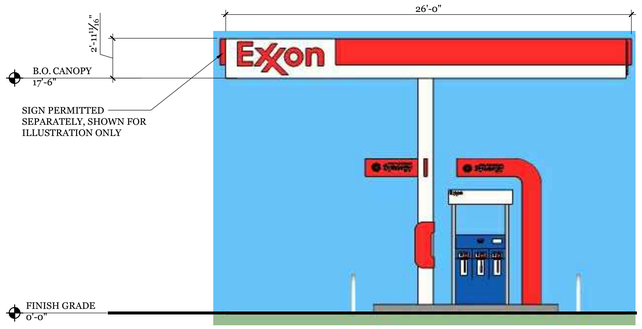

1 Front - North facing Lawyers Road

3/16" = 1'-0"

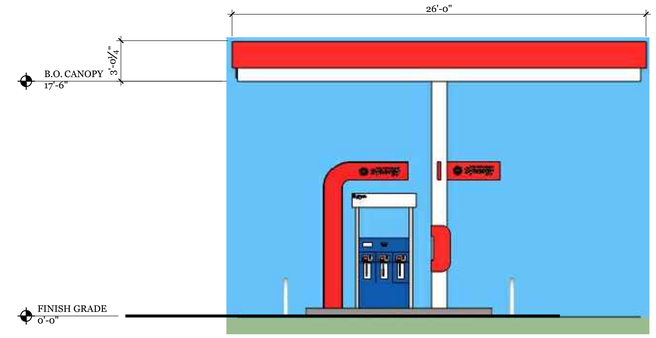

2 Back - South facing interior Lot

3/16" = 1'-0"

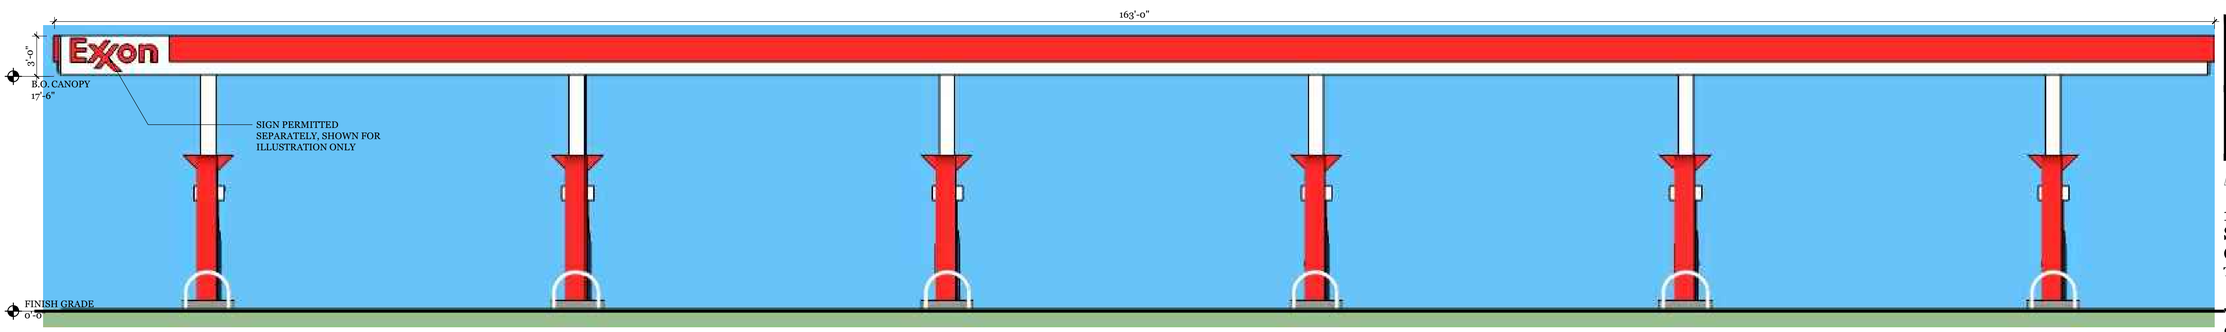

3 Side - West facing

3/16" = 1'-0"

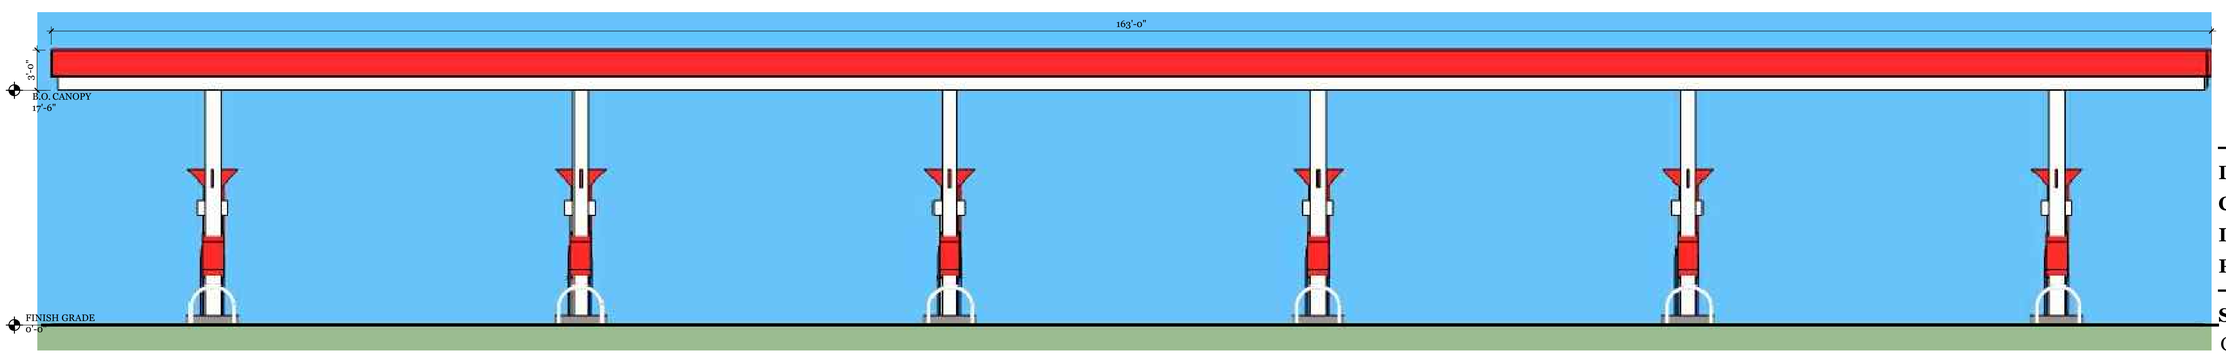

4 Side - East facing Car Wash

3/16" = 1'-0"

Project

Sam's Xpress Car Wash
Mint Hill, NC

Owner
Sam's Mart
793 Council Place
Suite 200
Matthews, NC 28105

Architectural Review Set
9-20-17

ARCHITECTURE, P.A.

124 Floyd Smith Dr
Suite 375
Charlotte, NC 28262
Tel - 704 - 688-7500

7301 Rivers Avenue
Suite 188
North Charleston, SC 29406
Tel - 843 - 531-6848

www.R4architecture.com

Revision	Date

Drawn By	TRB
Checked By	MJR
Issue Date	9.13.17
Project No	170394

Sheet Title
GAS CANOPY
ELEVATIONS

Sheet Number
A202

ALL DESIGNS, DRAWINGS AND SPECIFICATIONS DEPICTED ON THIS SHEET ARE THE PROPERTY OF R IV ARCHITECTURE, P.A. ANY UNAUTHORIZED USE OR REPRODUCTION IS SUBJECT TO LEGAL PROSECUTION. POSSESSION IN ANY FORM CONSTITUTES ACCEPTANCE OF THESE CONDITIONS. COPYRIGHT 2011

MATERIAL SCHEDULE - EXTERIOR				
KEY	MANUFACTURER	MATERIAL	COLOR	LOCATION
M 1	CONSTRUCTION METAL PRODUCTS	STANDING SEAM METAL ROOF	REGAL RED (SEE AWNEX RED)	VACUUM CANOPY
M 2	CARLISLE SYNTEC SYSTEMS	PARAPET WALL COPING	DOVE GRAY A09	MAIN BUILDING
M 3	AWNEX	TRELLIS	RED (PMS 185C)	MAIN BUILDING
M 4	CITADEL	INSULATED GLAZING INSERT	DOVE GRAY	MAIN BUILDING
S 1	SENERGY	PORTLAND CEMENT STUCCO ULTRA	DOVE GREY	MAIN BUILDING
B 1	TAYLOR CLAY PRODUCTS	FACE BRICK	322 GRAY	MAIN BUILDING
B 2	TAYLOR CLAY PRODUCTS	FACE BRICK	320 GRAY	MAIN BUILDING
O 1	ROLLING SERVICE DOOR	ROLL UP DOOR	CLEAR ANODIZED	MAIN BUILDING
AL 1	KAWNEER	ALUM. CURTAIN WALL SYSTEM	CLEAR ANODIZED & 1" CLEAR INSUL GLASS	MAIN BUILDING
AL 2	KAWNEER	ALUM. CURTAIN WALL SYSTEM	CLEAR ANODIZED & 1" SPANDREL GLASS	MAIN BUILDING
PLEASE NOTE THAT THESE COLORS MAY NOT PRECISELY MATCH ACTUAL COLORS BUT ARE A BASIC RESPRESTATION OF THE ACTUAL MATERIAL AND COLORS.				

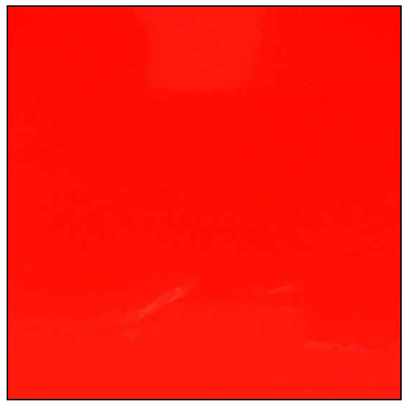

M 1 CONSTRUCTION METAL PRODUCTS
SERIES 2000 STANDING SEAM METAL ROOF
COLOR: REGAL RED

 

M 2 CARLISLE SYNTEC SYSTEMS METAL
SECURE EDGE 300 METAL COPING
COLOR: DOVE GRAY A-09

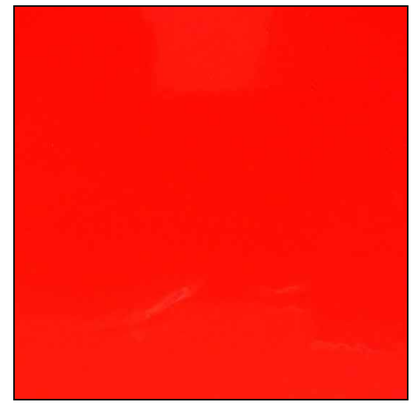

M 3 AWNEX TRELLIS: PMS 185C RED

 

M 4 CITADEL
INSULATED GLAZING INSERT
COLOR: DOVE GRAY

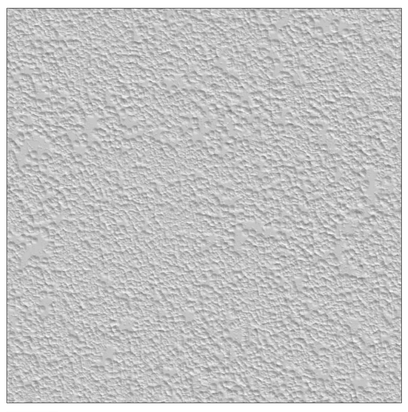

S 1 SENERGY PLATINUM CI CEMENT STUCCO ULTRA
COLOR: DOVE GREY
FINISH: FINE

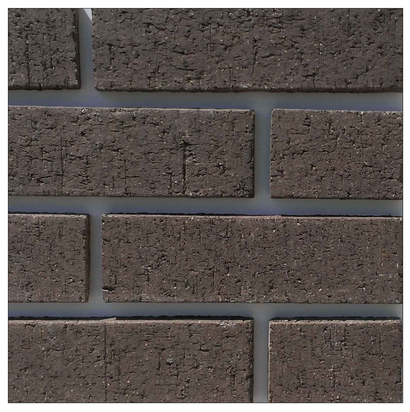

B 1 FACE BRICK
TAYLOR BRICK
COLOR: 322 GRAY

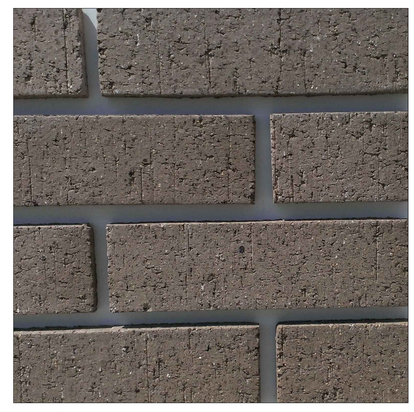

B 2 SOLDIER COURSE & SILL BRICK
TAYLOR BRICK
COLOR: 320 GRAY

Project

Sam's Xpress Car Wash
Mint Hill, NC

Owner
Sam's Mart
793 Council Place
Suite 200
Matthews, NC 28105

Architectural Review Set 9-20-17

ARCHITECTURE, P.A.

124 Floyd Smith Dr
Suite 375
Charlotte, NC 28262
Tel - 704 - 688-7500

7301 Rivers Avenue
Suite 188
North Charleston, SC 29406
Tel - 843 - 531-6848

www.R4architecture.com

Revision	Date

Drawn By	TRB
Checked By	MJR
Issue Date	9.13.17
Project No	170394

Sheet Title
BUILDING ELVATION
MATERIAL / COLOR
BOARD

Sheet Number
A203

ALL DESIGNS, DRAWINGS AND SPECIFICATIONS DEPICTED ON THIS SHEET ARE THE PROPERTY OF R.IV ARCHITECTURE, P.A., ANY UNAUTHORIZED USE OR REPRODUCTION IS SUBJECT TO LEGAL PROSECUTION. POSSESSION IN ANY FORM CONSTITUTES ACCEPTANCE OF THESE CONDITIONS. COPYRIGHT 2011