


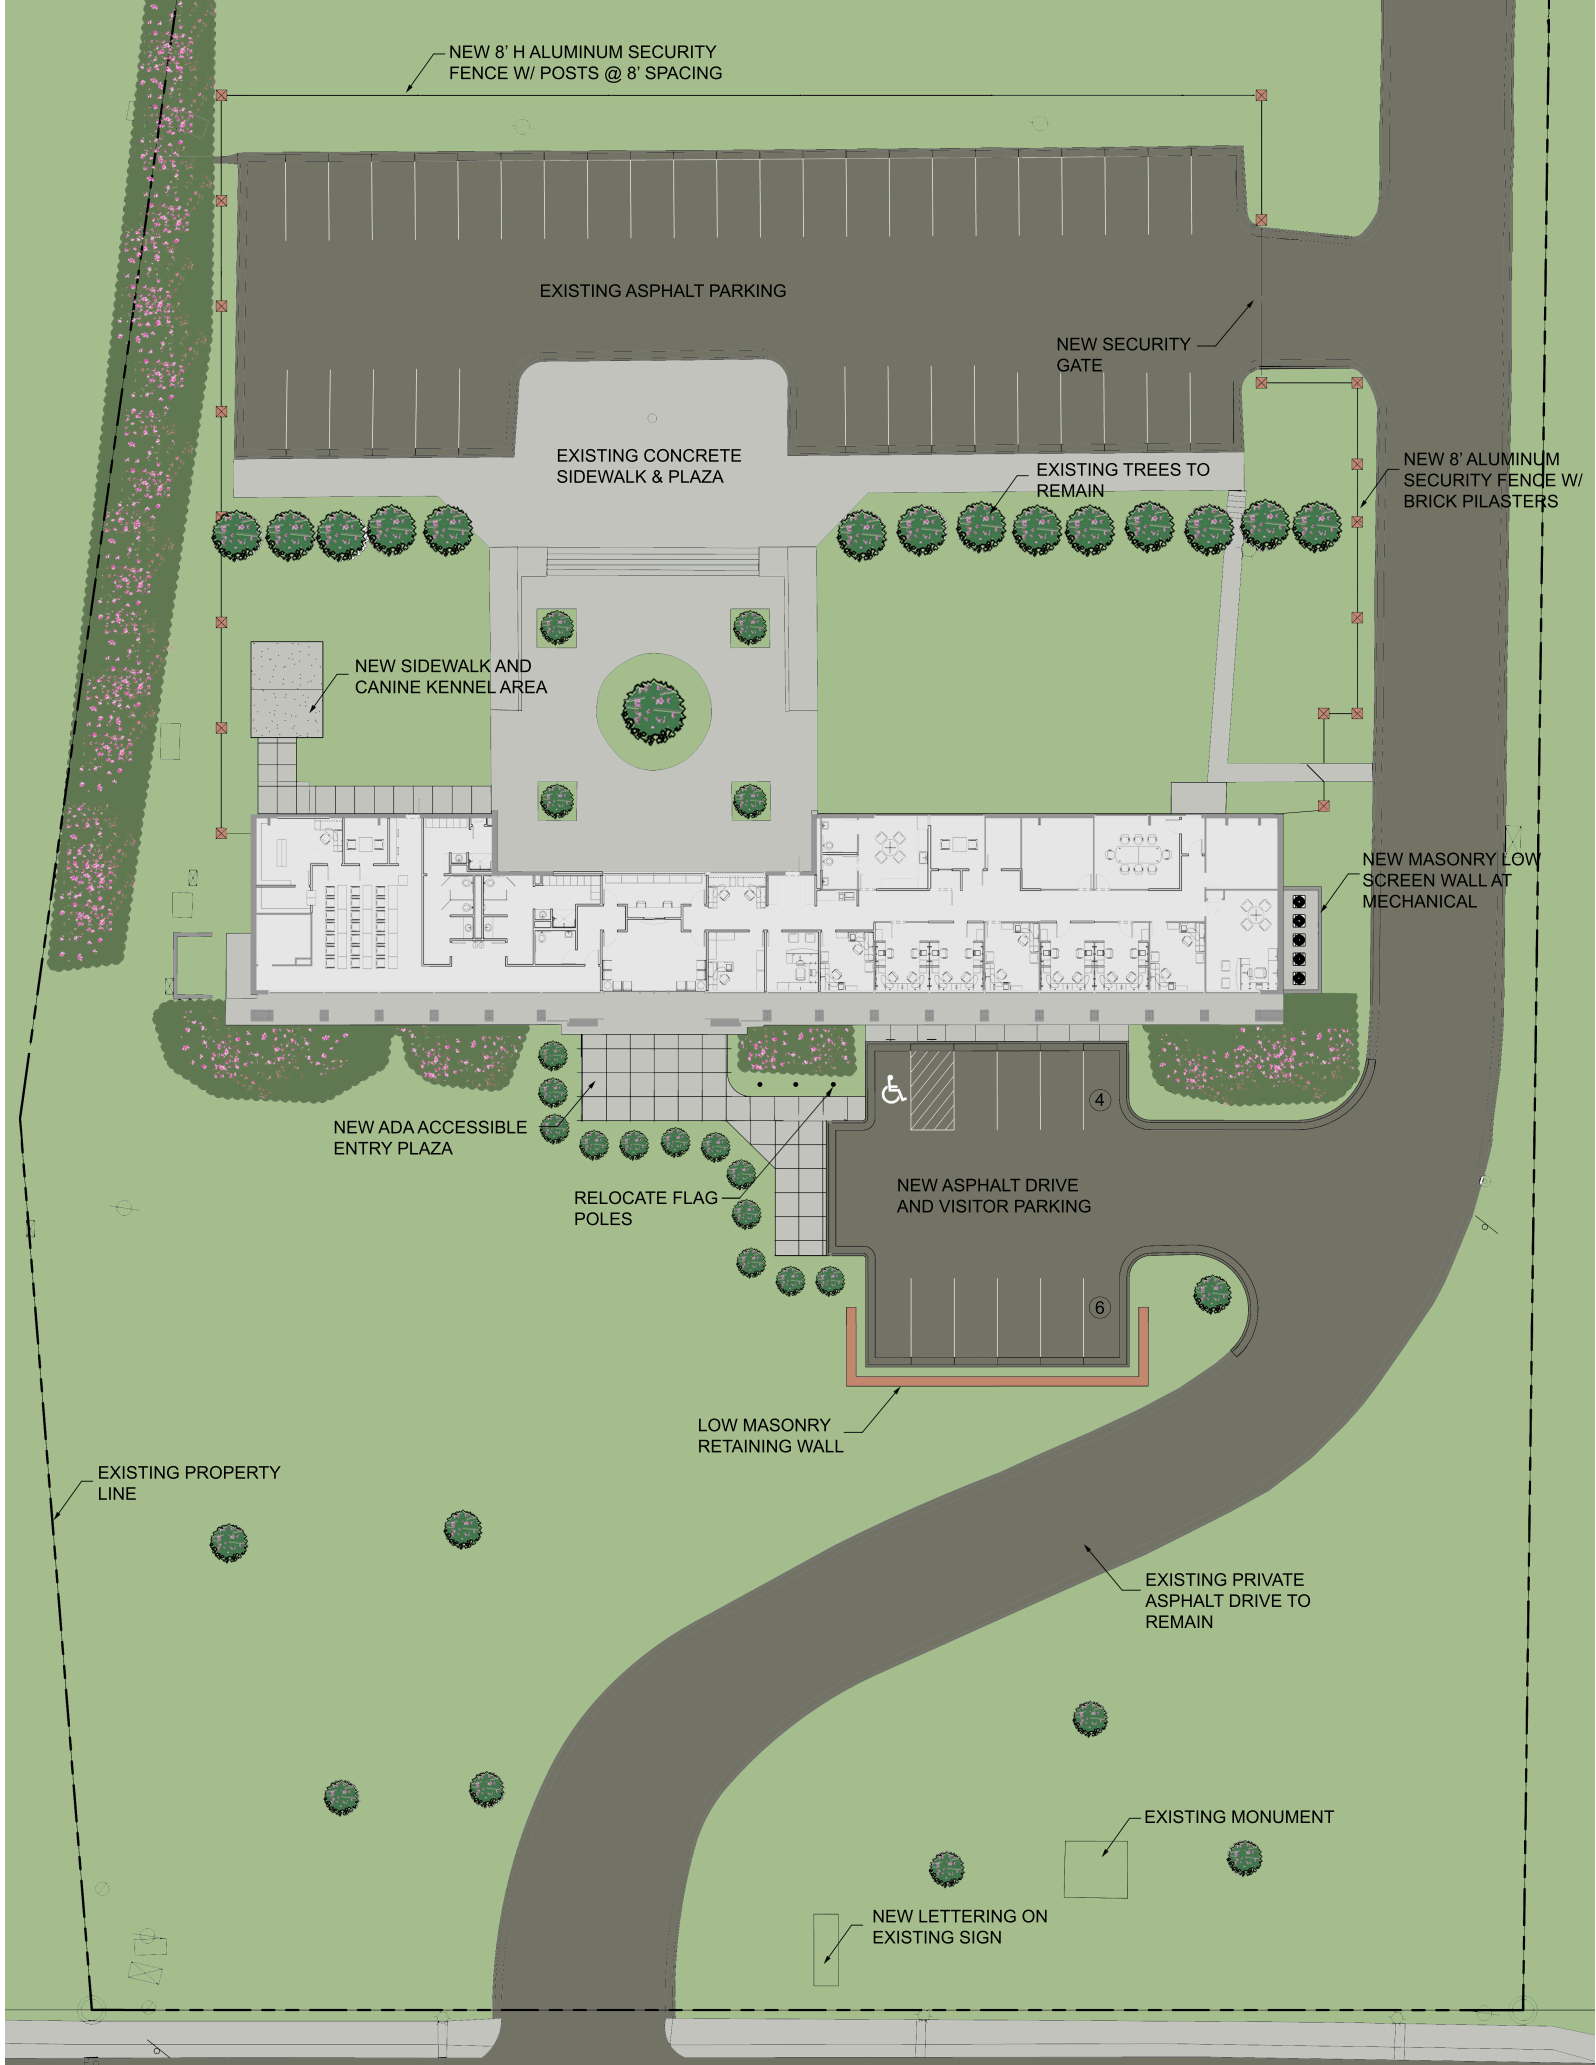

NEW 8' H ALUMINUM SECURITY  
FENCE W/ POSTS @ 8' SPACING

EXISTING ASPHALT PARKING

NEW SECURITY  
GATE

EXISTING CONCRETE  
SIDEWALK & PLAZA

EXISTING TREES TO  
REMAIN

NEW 8' ALUMINUM  
SECURITY FENCE W/  
BRICK PILASTERS

NEW SIDEWALK AND  
CANINE KENNEL AREA

NEW MASONRY LOW  
SCREEN WALL AT  
MECHANICAL

NEW ADA ACCESSIBLE  
ENTRY PLAZA

RELOCATE FLAG  
POLES

NEW ASPHALT DRIVE  
AND VISITOR PARKING

LOW MASONRY  
RETAINING WALL

EXISTING PROPERTY  
LINE

EXISTING PRIVATE  
ASPHALT DRIVE TO  
REMAIN

EXISTING MONUMENT

NEW LETTERING ON  
EXISTING SIGN

HIGHWAY 51