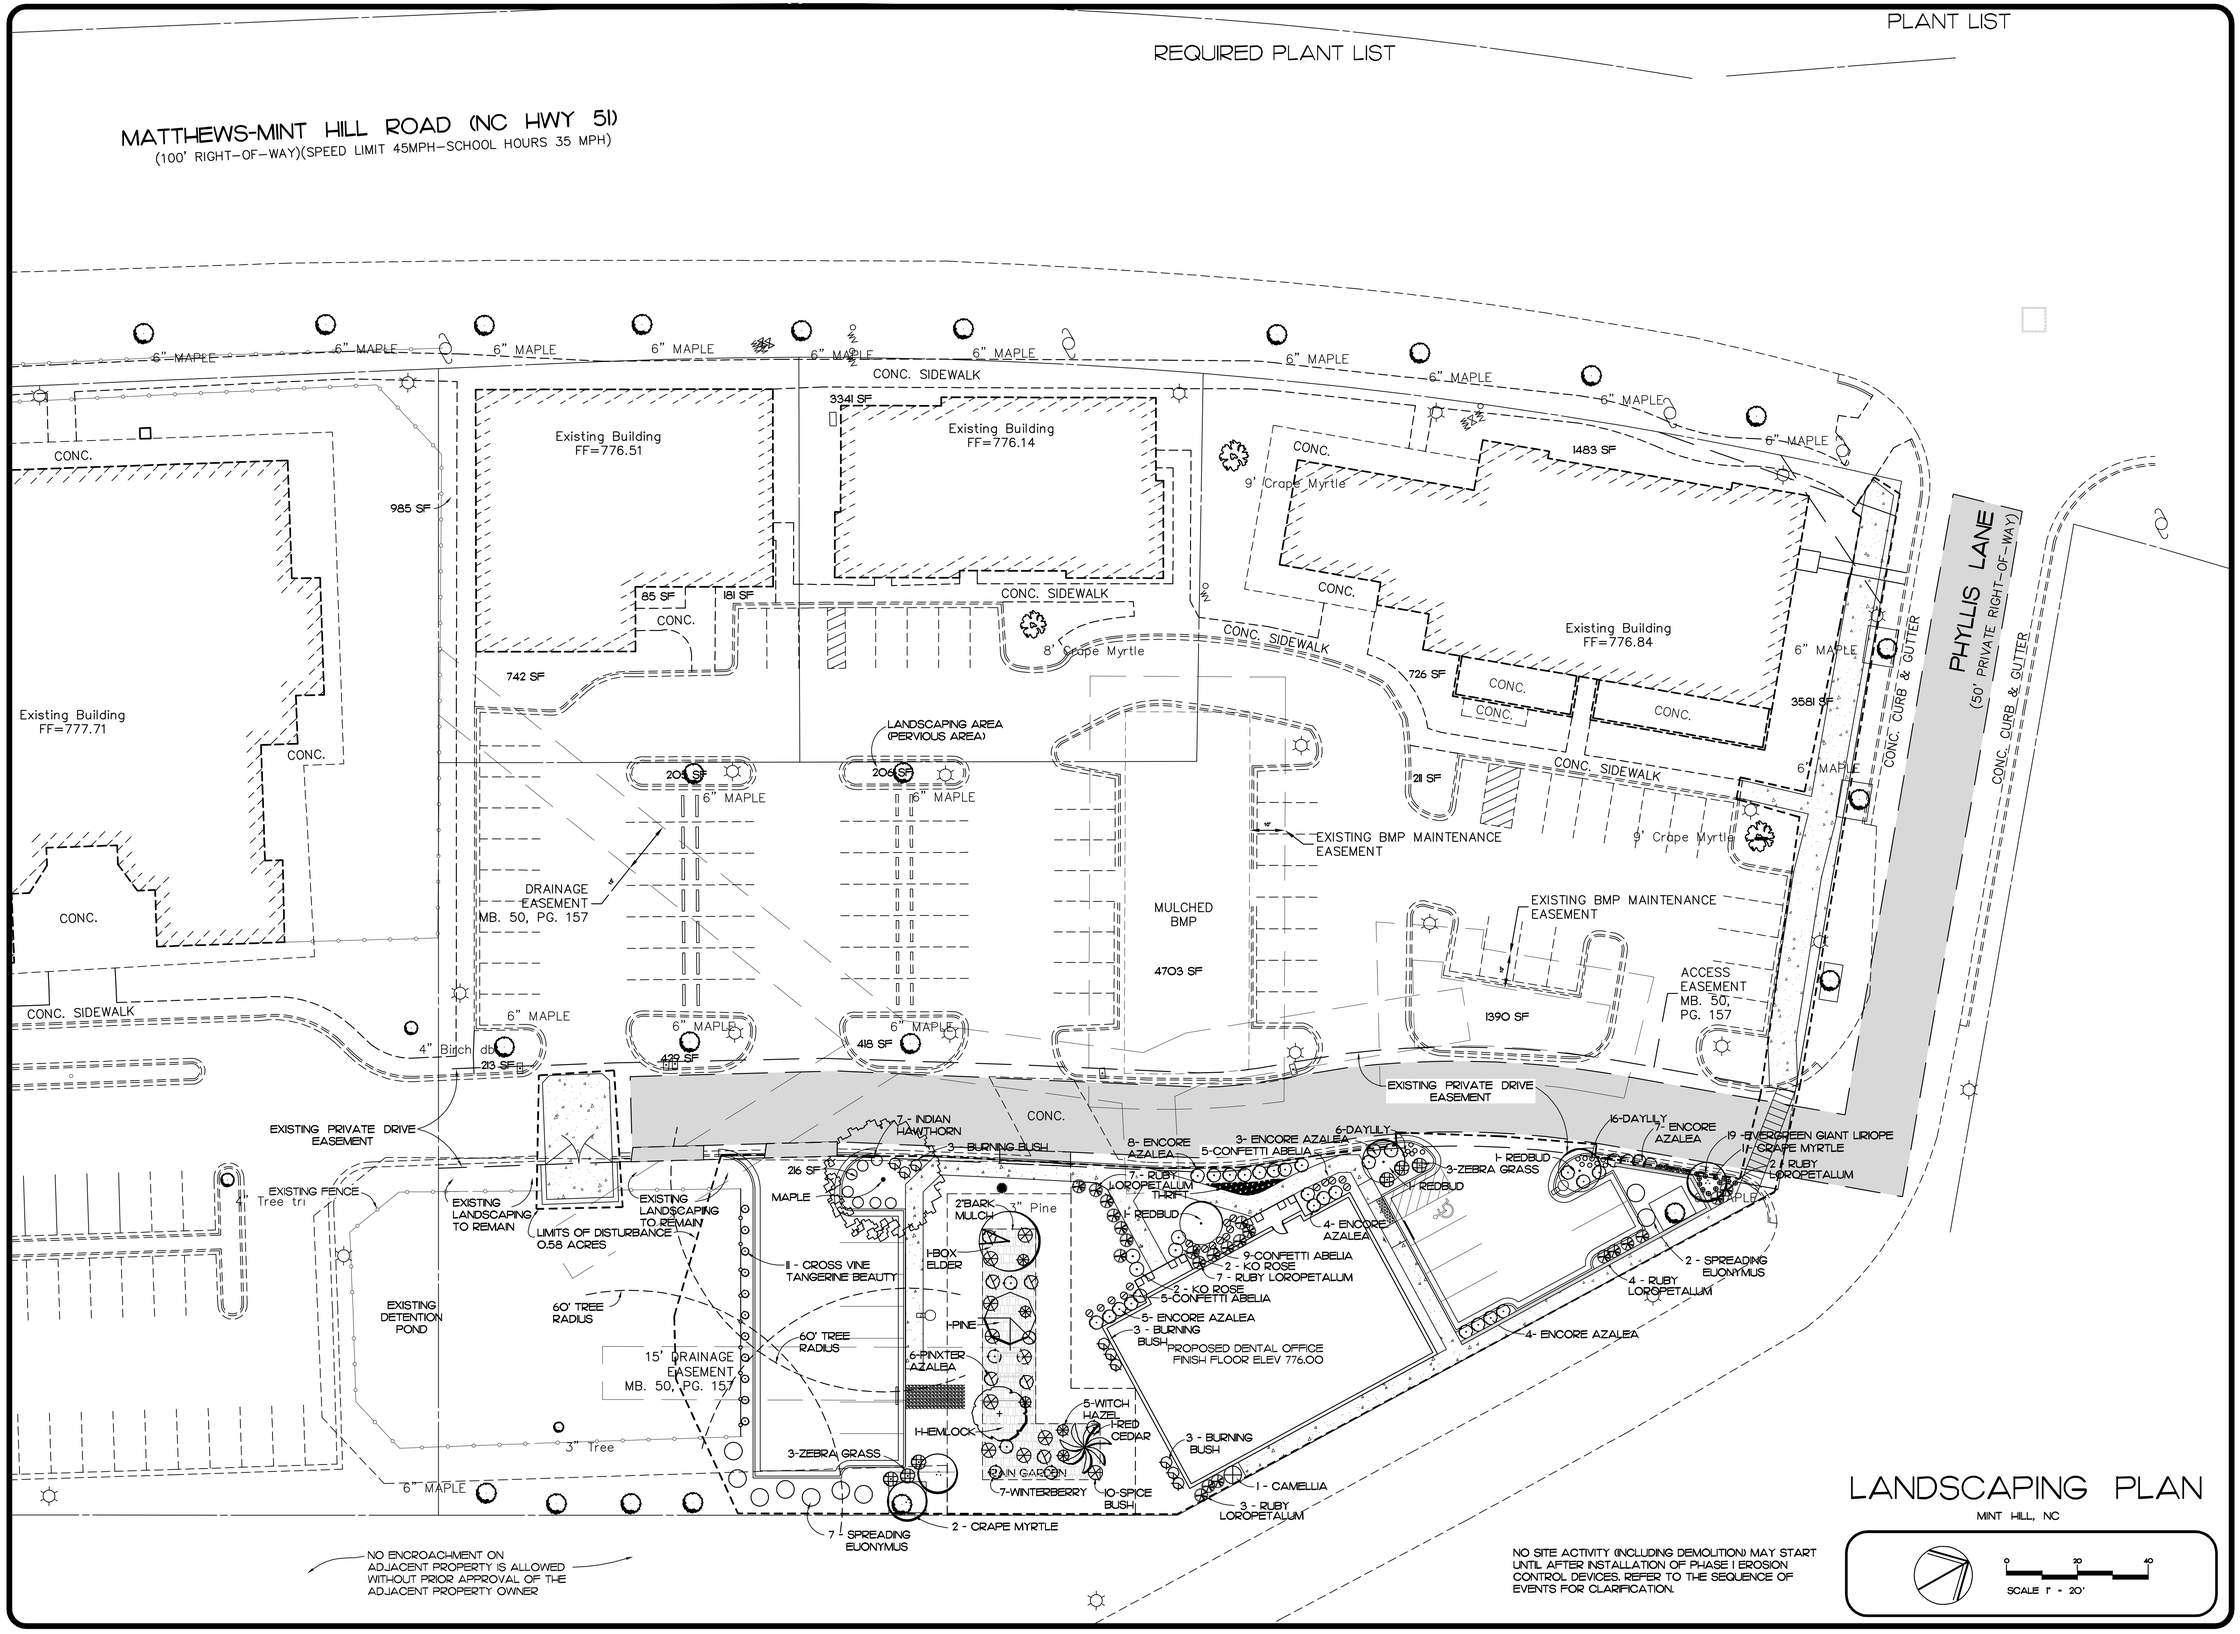

LANDSCAPING PLAN

MINT HILL, NC

REVISIONS	BY

FREELAND and KAUFFMAN, INC.
Engineers • Landscape Architects
209 West Stone Avenue
Greenville, South Carolina 29609
PHONE 864-233-5497
FAX 864-233-8915

NORTH CAROLINA PROFESSIONAL ENGINEER NO. 31375 CHARLES A. GRIFFIN

DRS. SULLIVAN, BURD, ROUPAS
6332 MATTHEWS-MINT HILL ROAD
TOWN OF MINT HILL, NORTH CAROLINA

C/O CUNNINGHAM WATERS CONSTRUCTION CO., INC.
113 C. BERRY AVENUE
GREER, SC 29652-0447
PHONE: (864) 877-3326

DRAWN	JC
CHECKED	JC
DATE	09-14-2011
SCALE	1" = 20'
JOB No.	
DRAWING SHEET	C10