


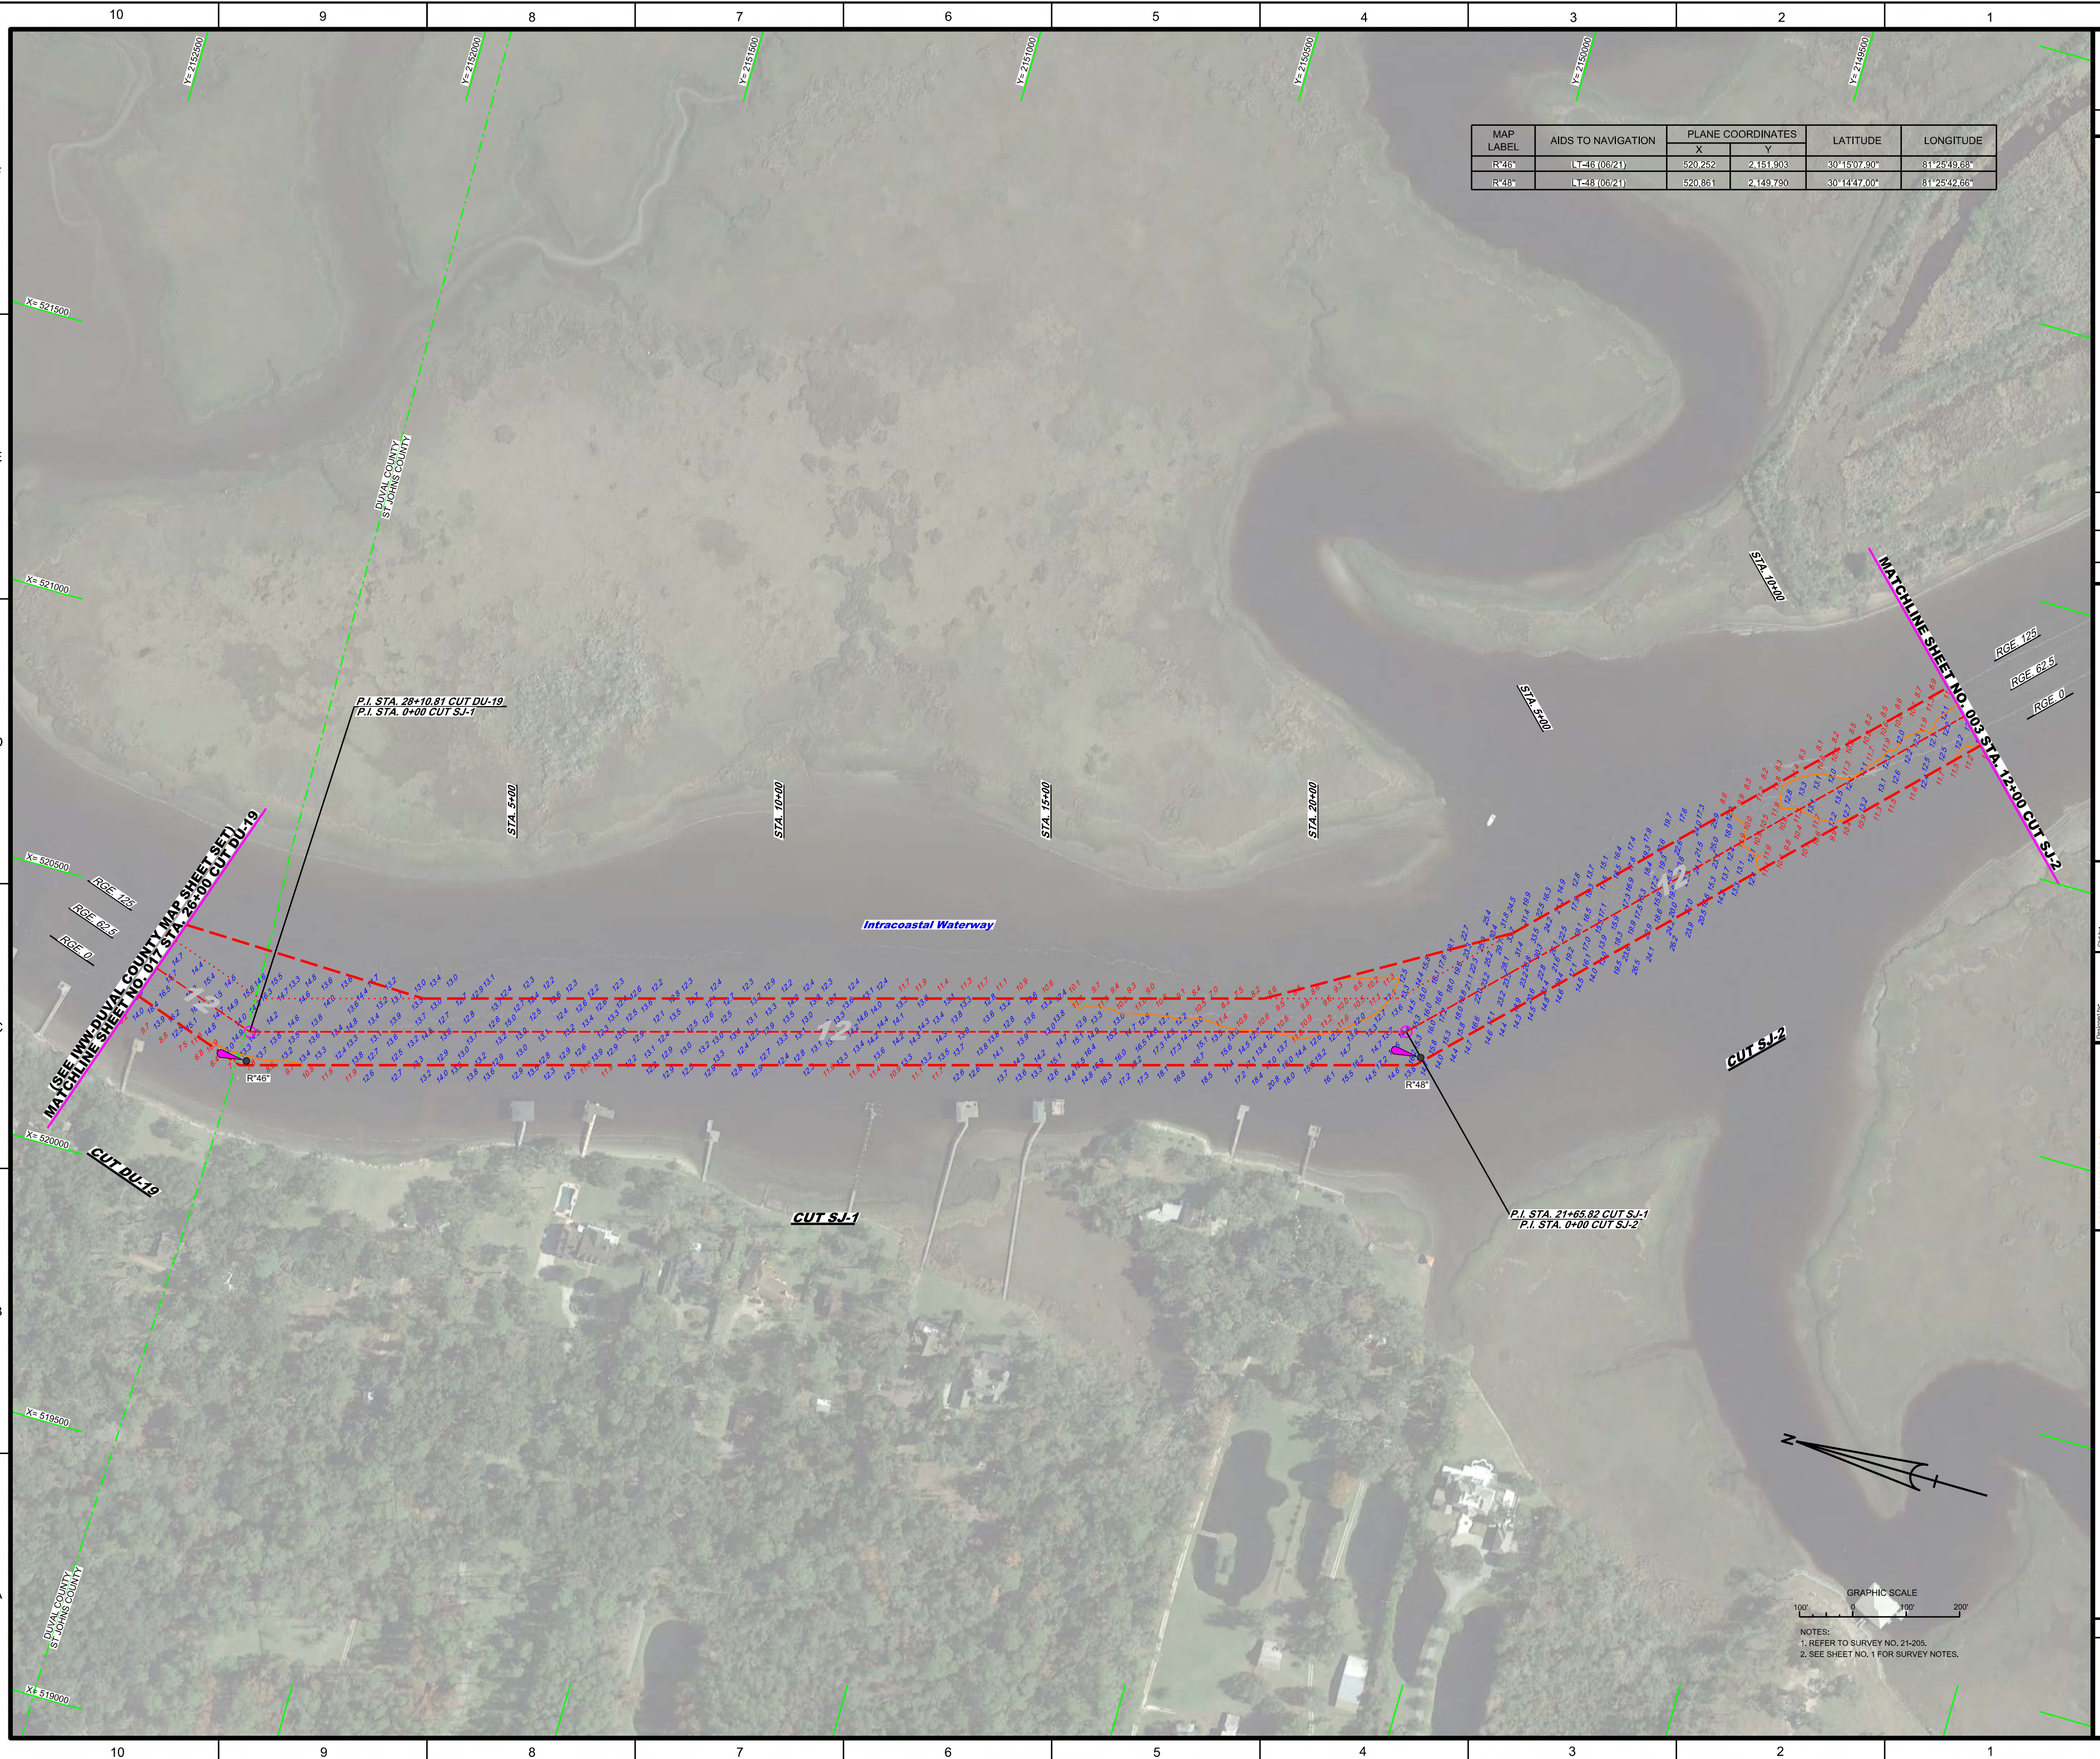



| MAP LABEL | AIDS TO NAVIGATION | PLANE COORDINATES |           | LATITUDE     | LONGITUDE    |
|-----------|--------------------|-------------------|-----------|--------------|--------------|
|           |                    | X                 | Y         |              |              |
| R'46*     | LT-46 (06/21)      | 520.252           | 2,151.903 | 30°15'07.90" | 81°25'49.68" |
| R'48*     | LT-48 (06/21)      | 520.861           | 2,149.790 | 30°14'47.00" | 81°25'42.66" |

[illegible][illegible]

INTRACOASTAL WATERWAY  
JACKSONVILLE TO MIAMI, FLORIDA  
ST. JOHNS COUNTY

**HYDROGRAPHIC EXAM SURVEY FY21  
12-FOOT PROJECT**

STA. 26+00 CUT DU-19 THRU STA. 12+00 CUT SJ-2

**PLAN**

Scale: AS SHOWN

Drawing no.

**2**


SHEET 02 OF 73

GRAPHIC SCALE

100' 0 100' 200'

NOTES:

1. REFER TO SURVEY NO. 21-205.
2. SEE SHEET NO. 1 FOR SURVEY NOTES.

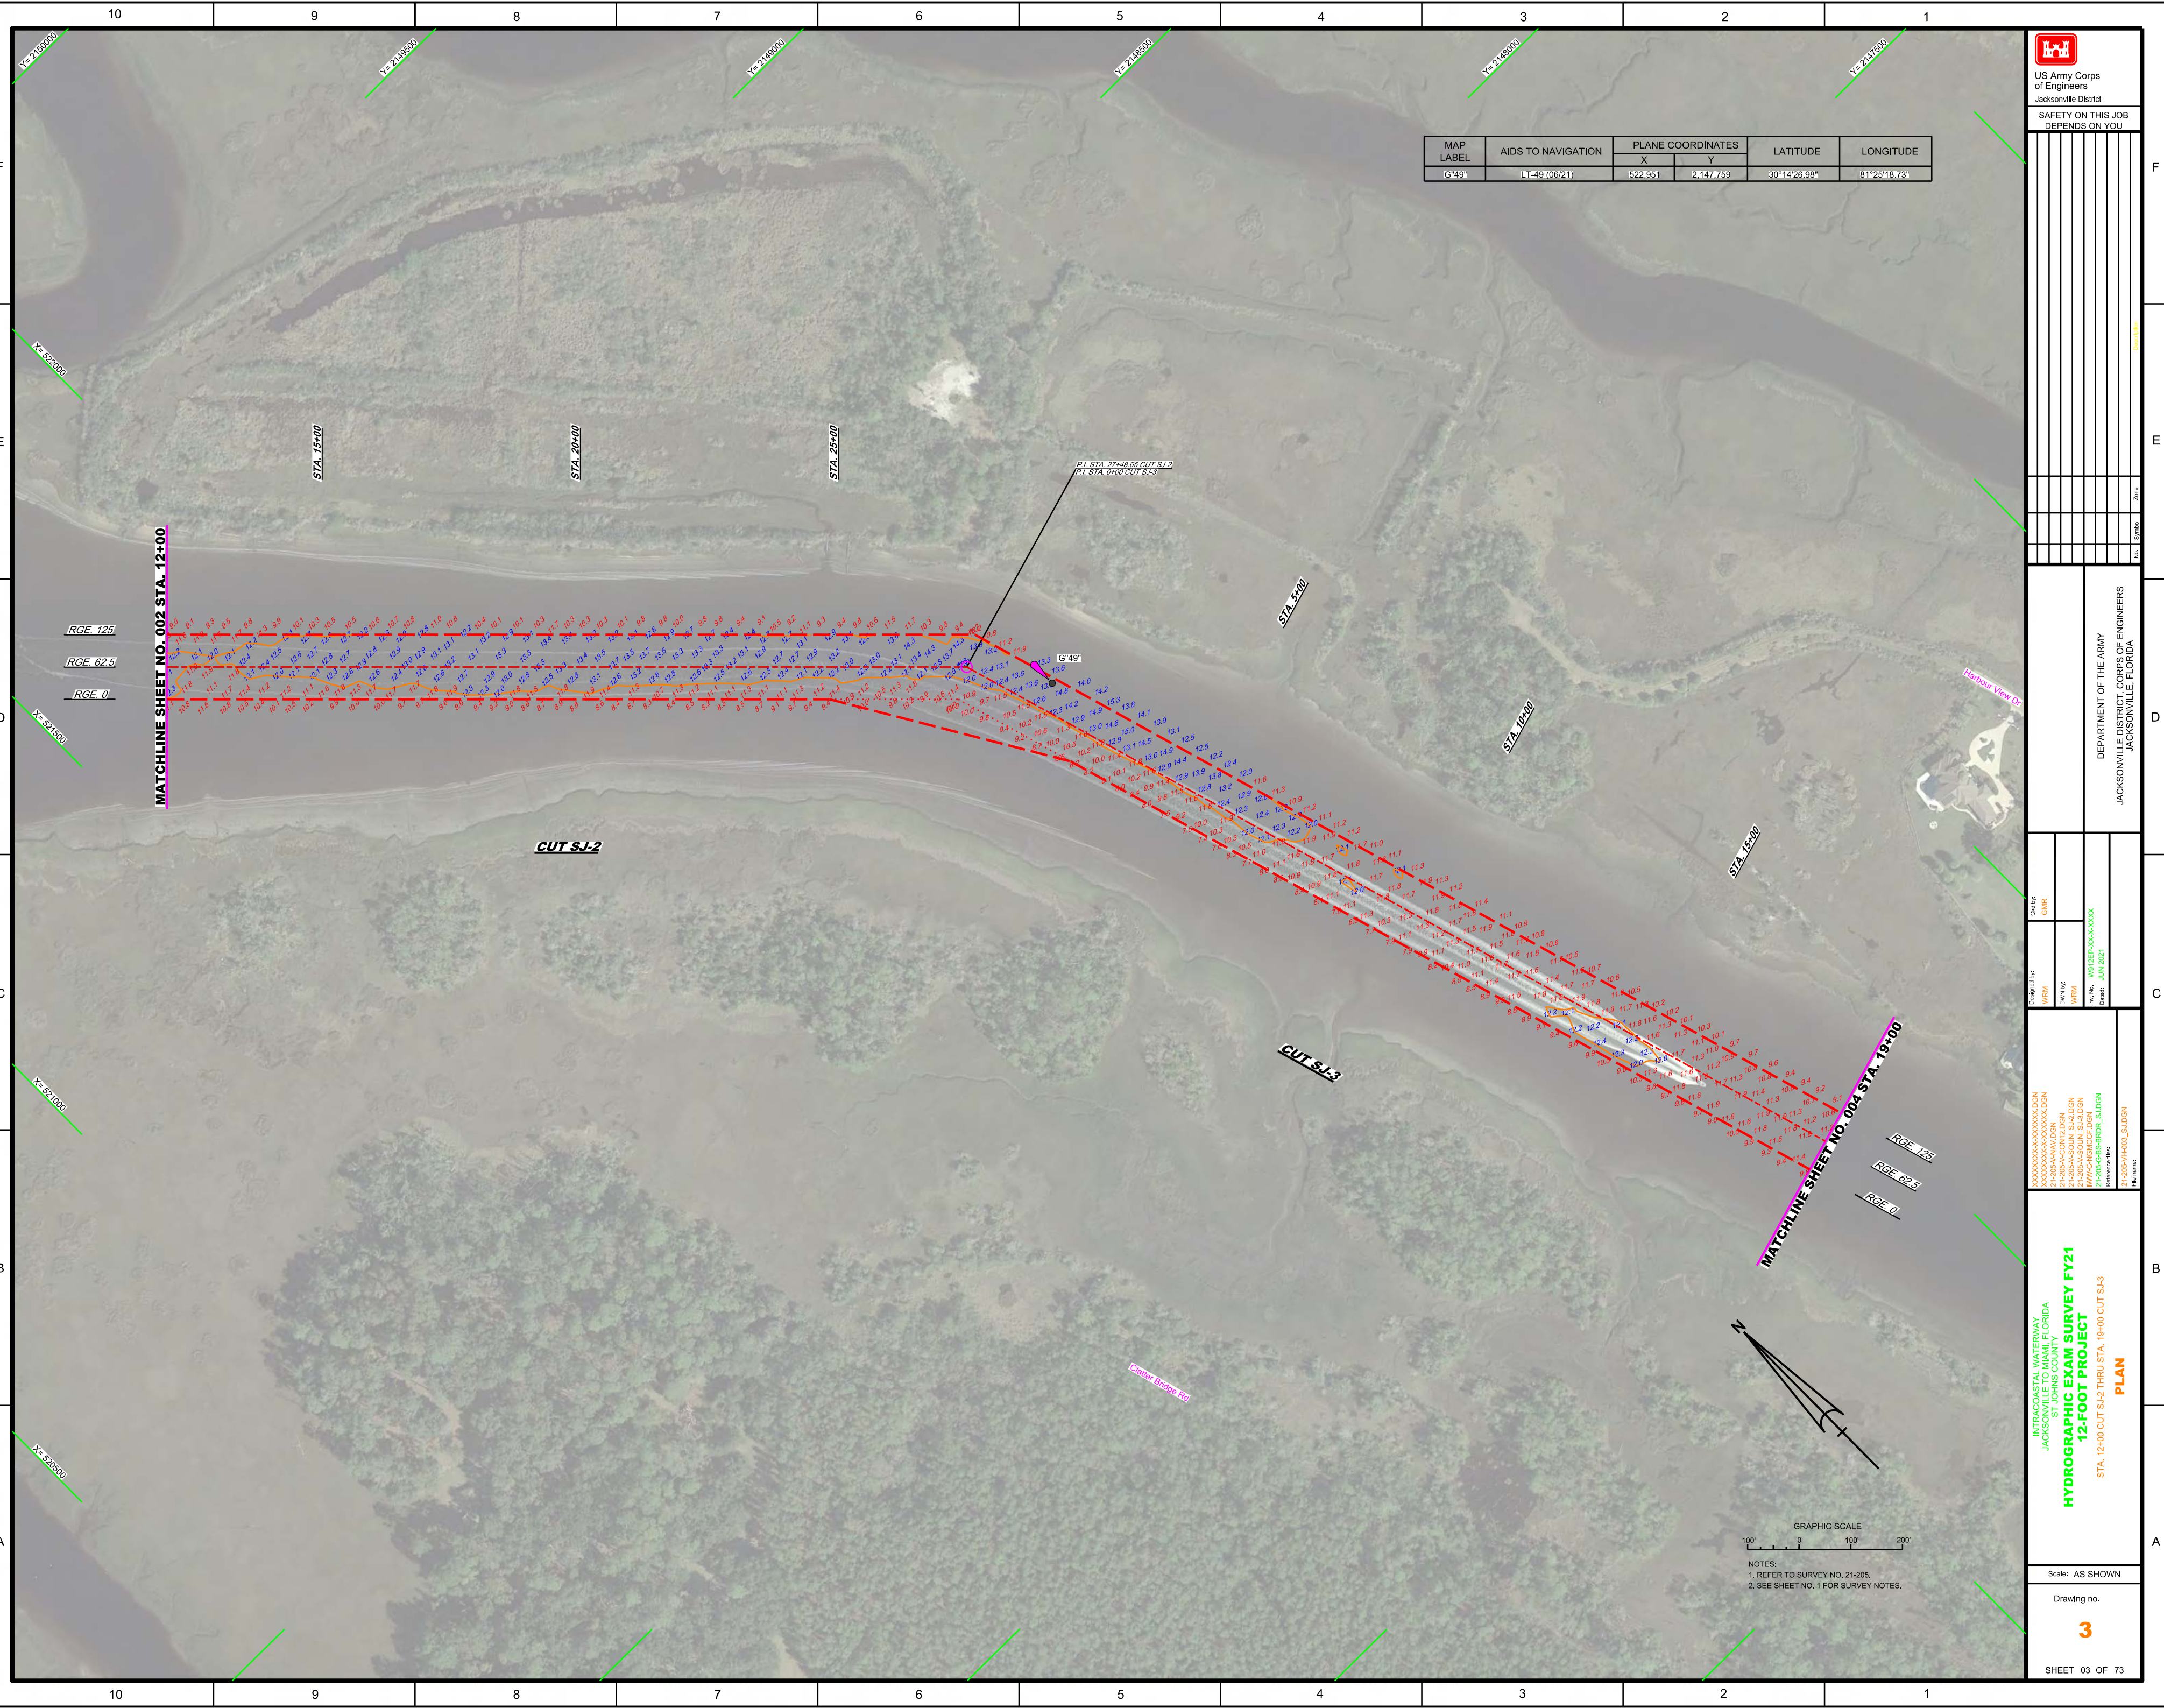












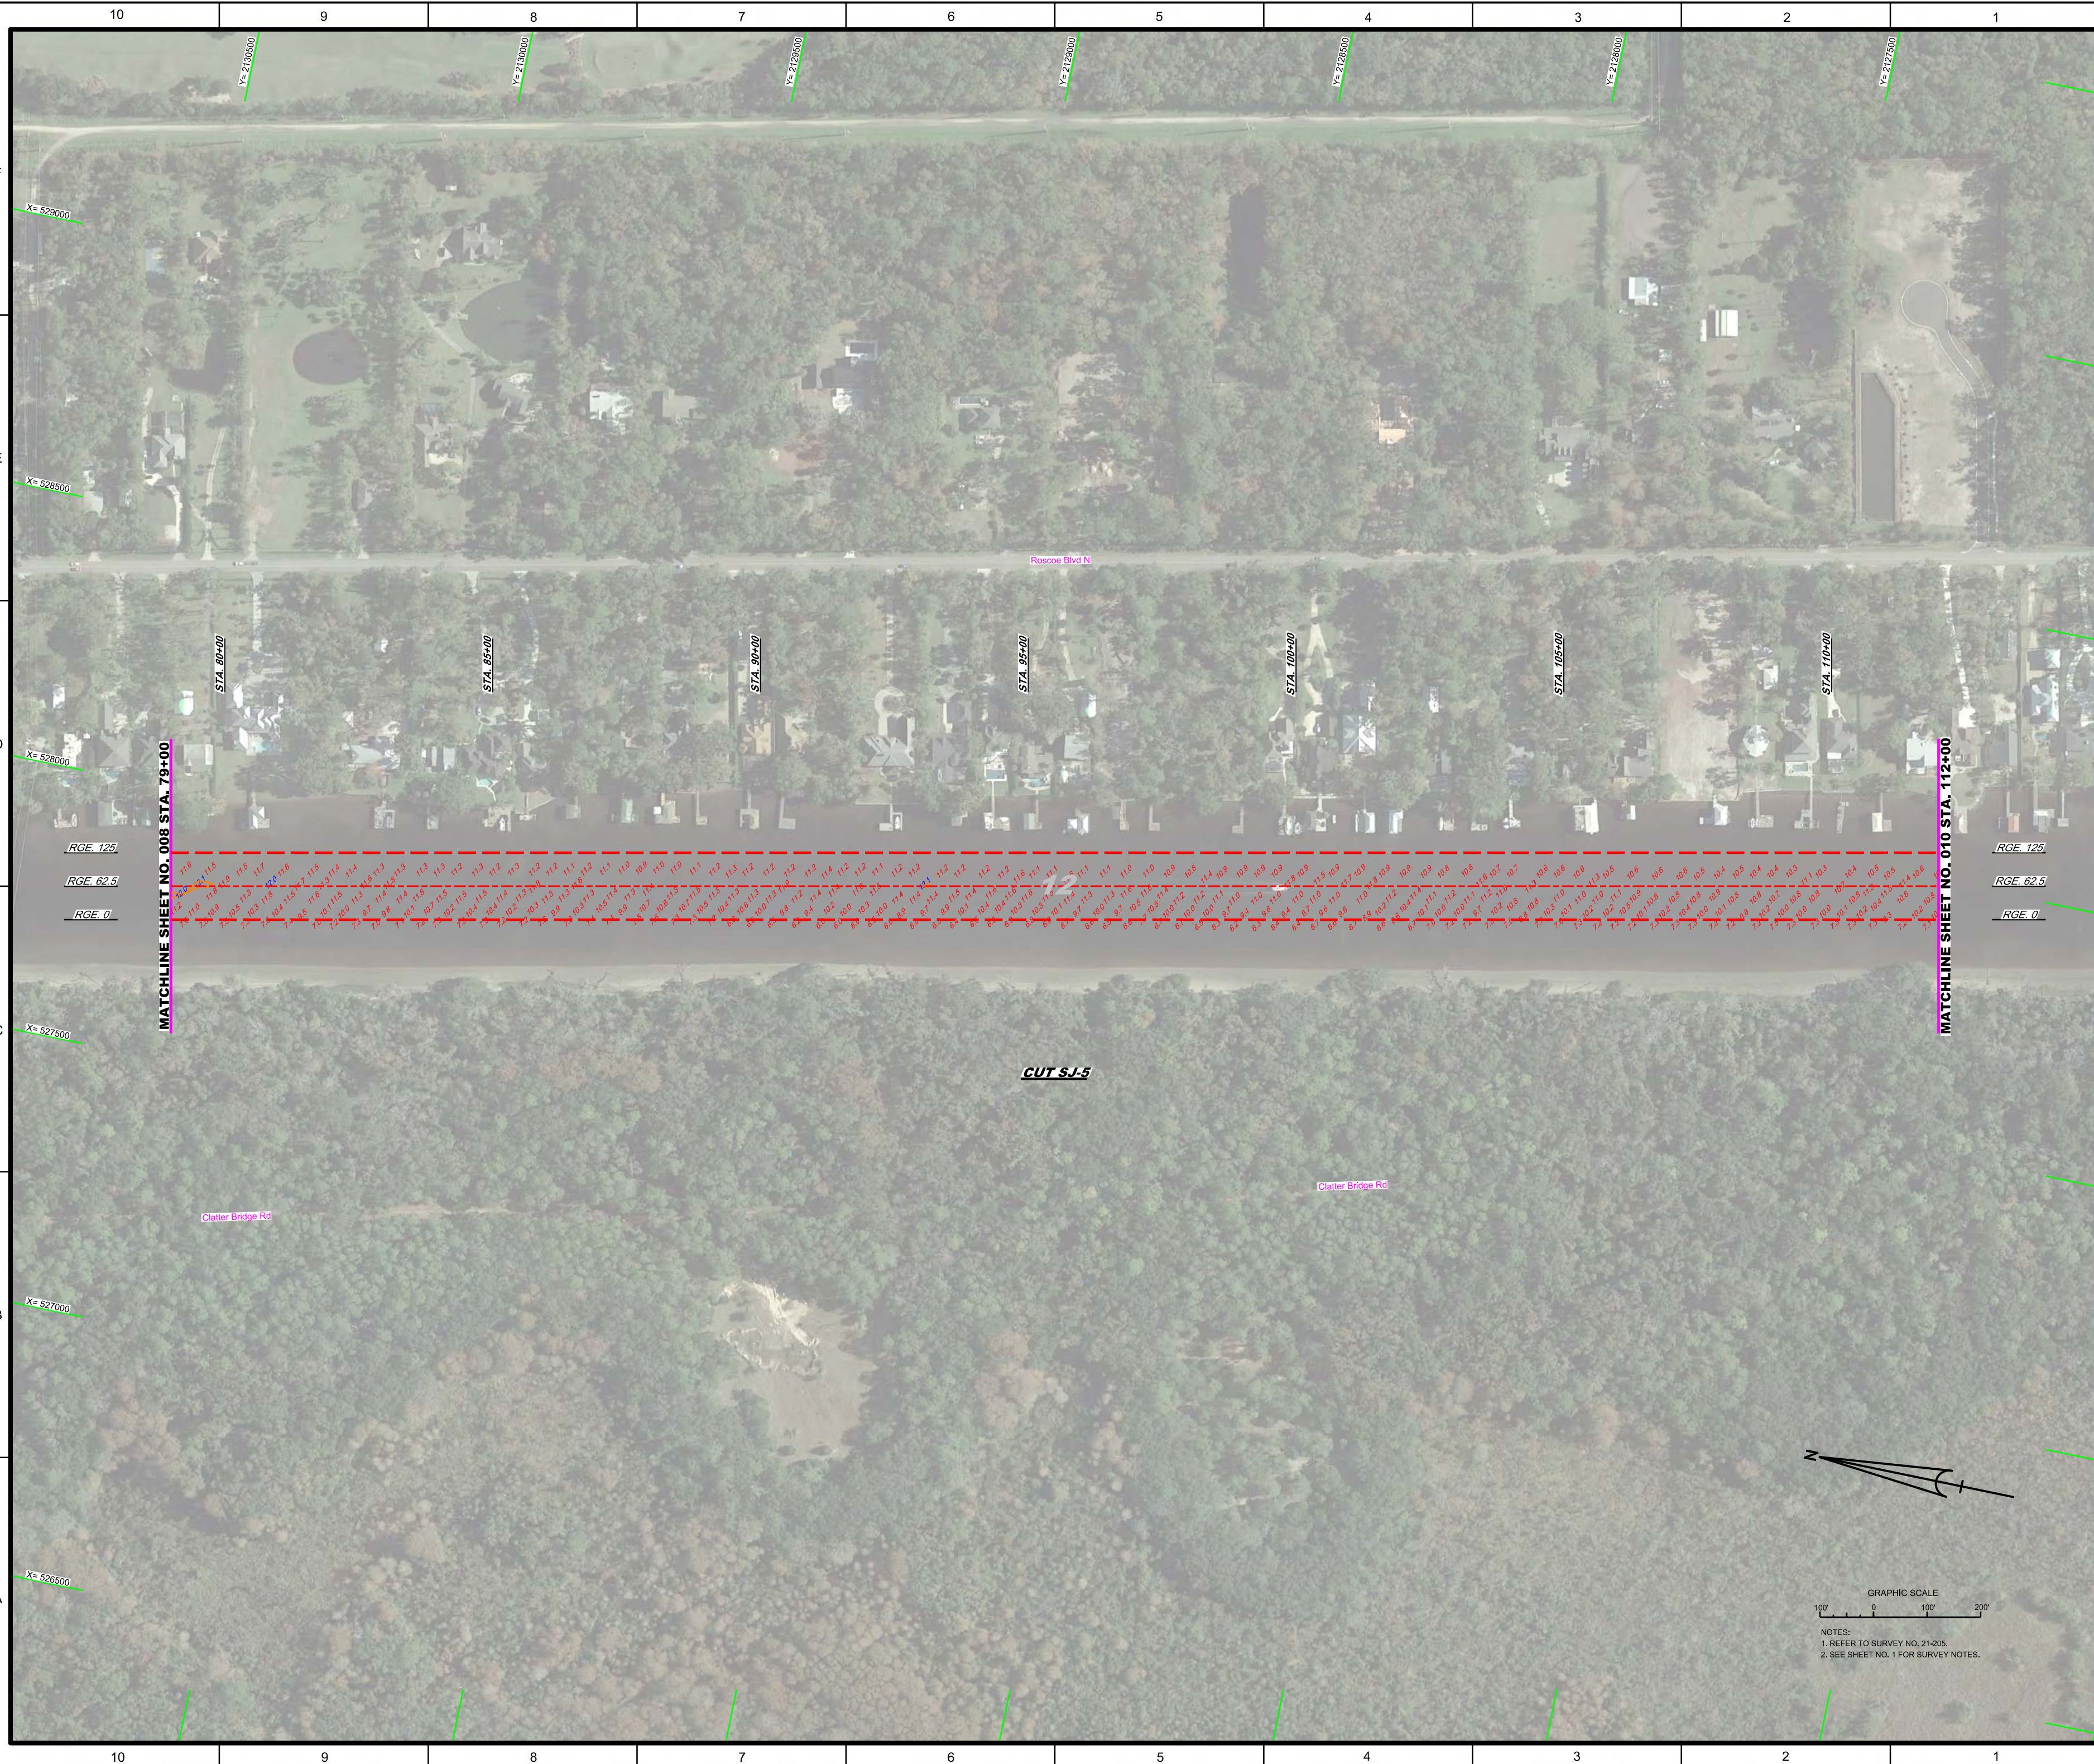

US Army Corps  
of Engineers  
Jacksonville District

**SAFETY ON THIS JOB  
DEPENDS ON YOU**

[illegible]

DEPARTMENT OF THE ARMY  
JACKSONVILLE DISTRICT, CORPS OF ENGINEERS  
JACKSONVILLE, FLORIDA

|              |         |
|--------------|---------|
| Designed by: | Ckd by: |
|--------------|---------|

GMR

WRM

W912EP-XX-X-XXXX  
JUN 2021

[illegible]

XXXXXXXX-X-XXXXXX.DGN  
XXXXXXXX-X-XXXXXX.DGN  
XXXXXXXX-X-XXXXXX.DGN  
XXXXXXXX-X-XXXXXX.DGN  
XXXXXXXX-X-XXXXXX.DGN  
11-205-V-CON12.DGN  
11-205-V-SOUN\_SJ-5.DGN  
WWW-C-NGMCCF.DGN  
11-205-G-BS-BRDR\_SJ.DGN

INTRACOASTAL WATERWAY  
JACKSONVILLE TO MIAMI, FLORIDA  
ST. JOHNS COUNTY

**HYDROGRAPHIC EXAM SURVEY FY21  
12-FOOT PROJECT**

STA. 79+00 THRU STA. 112+00 CUT SJ-5

## PLAN

Scale: AS SHOWN

Drawing no.

9

SHEET 09 OF 73





