Residential Driveway Specifications

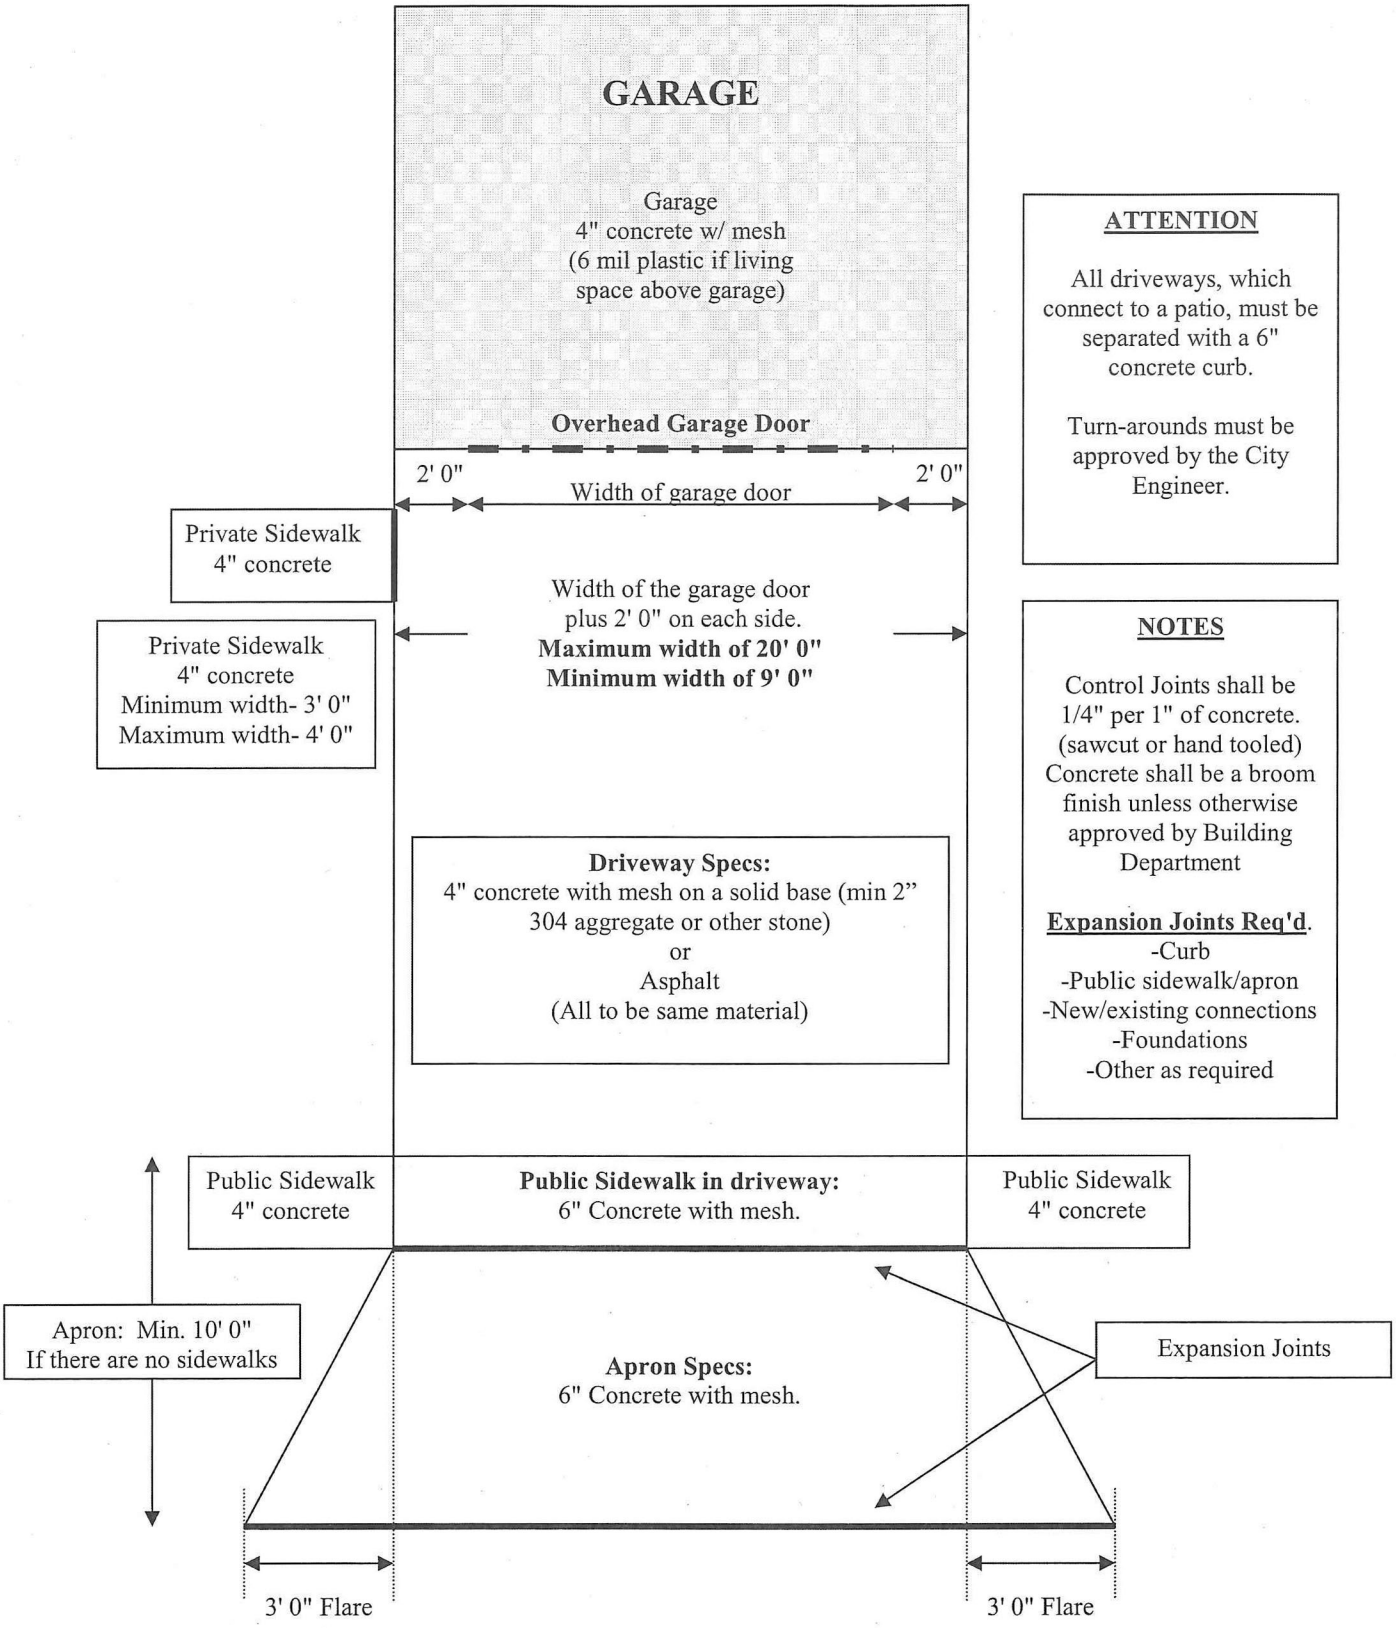

ATTENTION

All driveways, which connect to a patio, must be separated with a 6" concrete curb.

Turn-arounds must be approved by the City Engineer.

NOTES

Control Joints shall be 1/4" per 1" of concrete. (sawcut or hand tooled)
Concrete shall be a broom finish unless otherwise approved by Building Department

Expansion Joints Req'd.
-Curb
-Public sidewalk/apron
-New/existing connections
-Foundations
-Other as required

5661 Perkins Road Bedford Heights Ohio 44146 * Phone (440) 786-3237 * Fax (440) 786-3277 * www.bedfordheights.gov