Hill Variance
19200 Meadowridge Cir Ln N

~2,280 SF Buffer alterations

300 SF Fire Patio
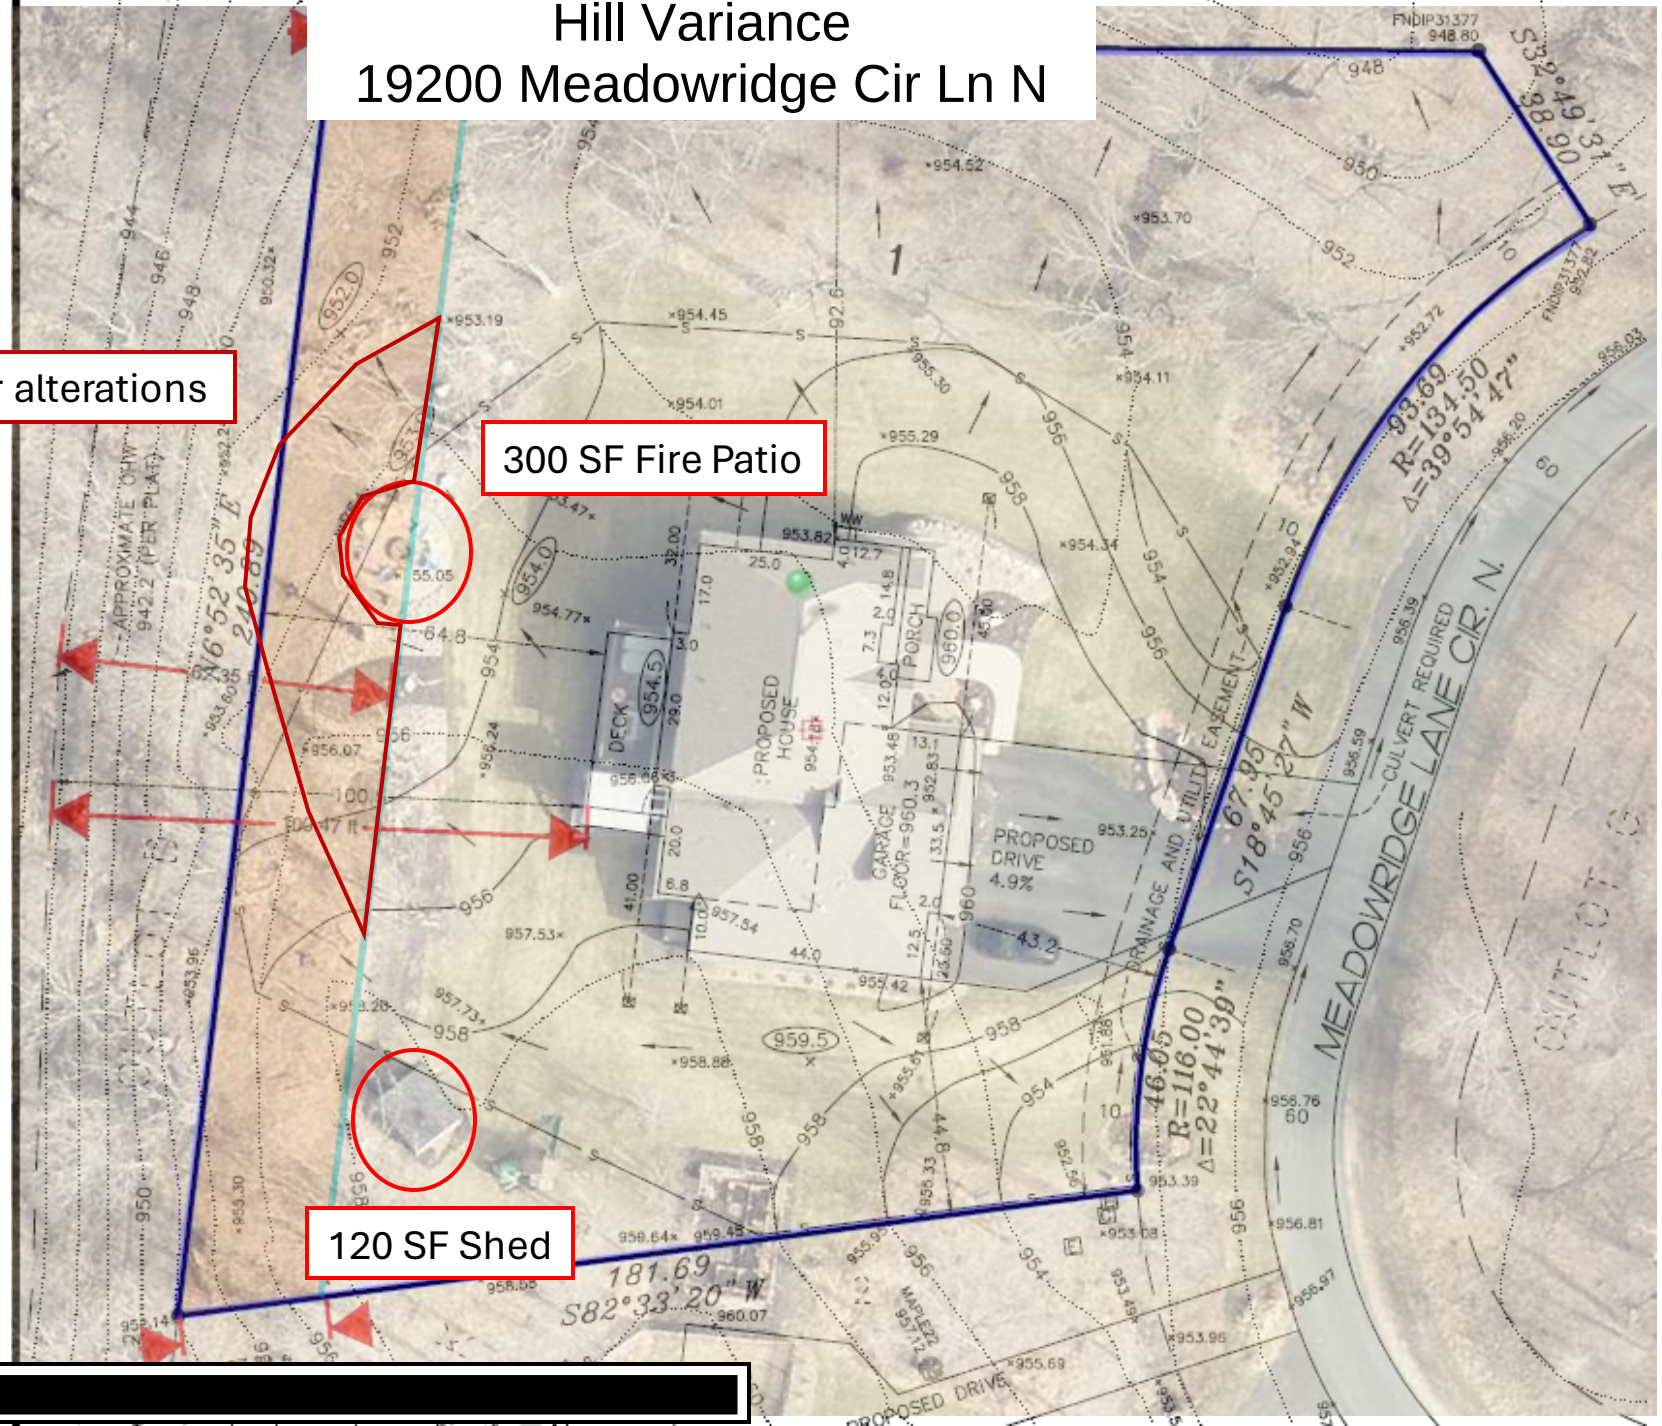
120 SF Shed